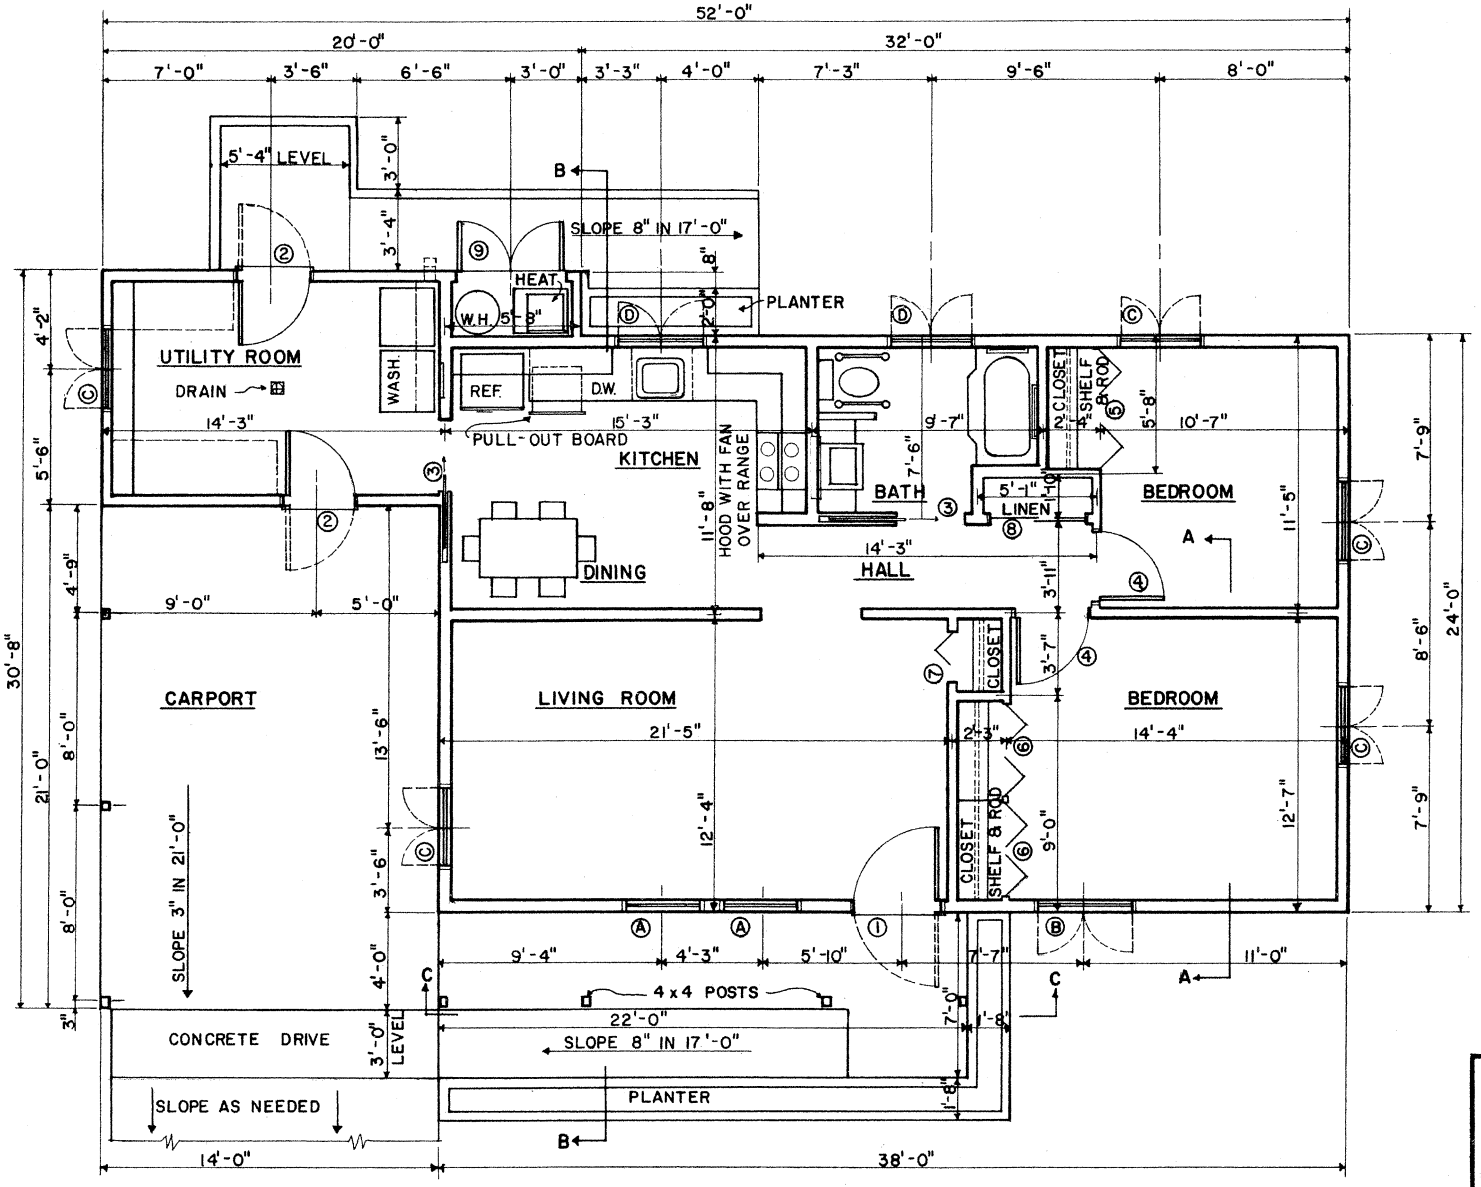



FLOOR PLAN

SCALE 1/4" = 1'-0"

LSU AgCenter Research & Extension

2 BR HANDICAPPED HOUSE


USDA '84	7244	SHEET 1 OF 4

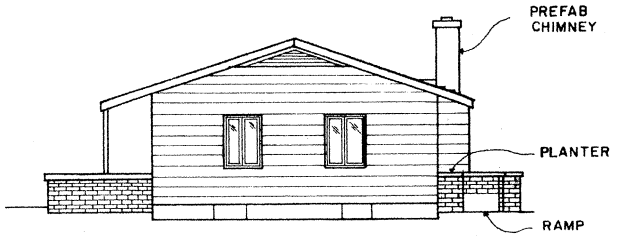

RIGHT ELEVATION

12'0 1' 4' 11'


SCALE 1/8" = 1' - 0"

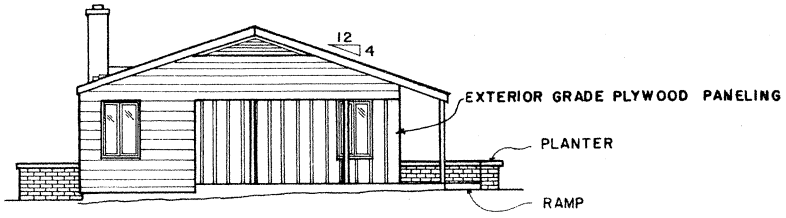

LEFT ELEVATION

12'0 1' 4' 11'


SCALE 1/8" = 1' - 0"

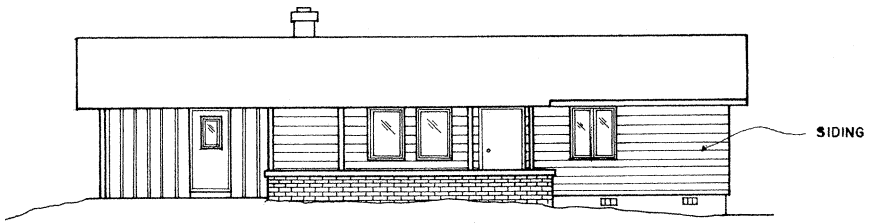

FRONT ELEVATION

12'0 1' 4' 11'


SCALE 1/8" = 1' - 0"

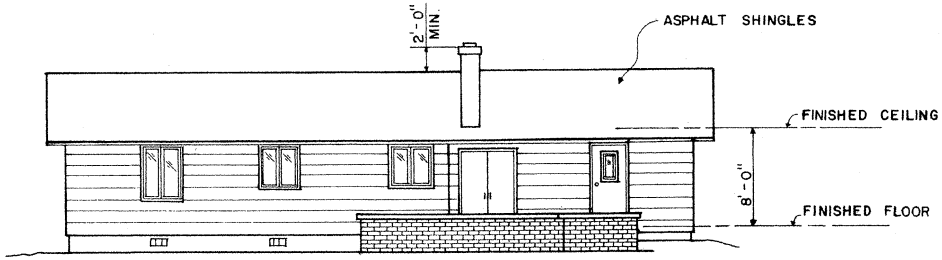

REAR ELEVATION

12'0 1' 4' 11'


SCALE 1/8" = 1' - 0"

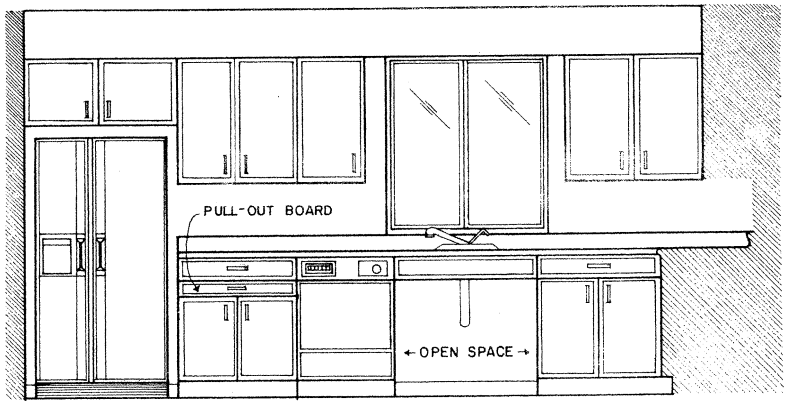

KITCHEN ELEVATION

12" 6" 0 1' 2'

SCALE 1/2" = 1' - 0"

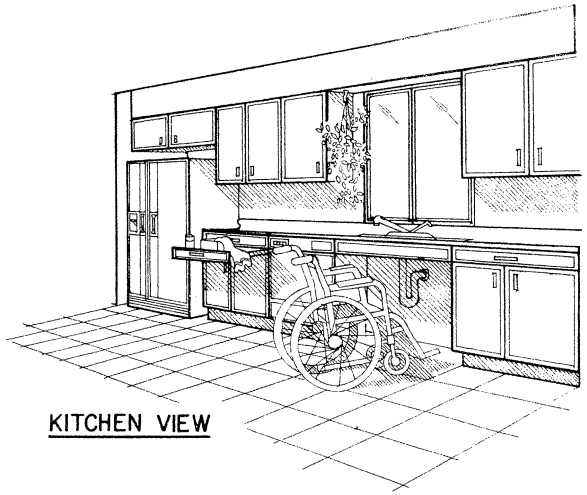


KITCHEN VIEW

LSU AgCenter Research & Extension

2 BR HANDICAPPED HOUSE


USDA '84	7244	SHEET 2 OF 4

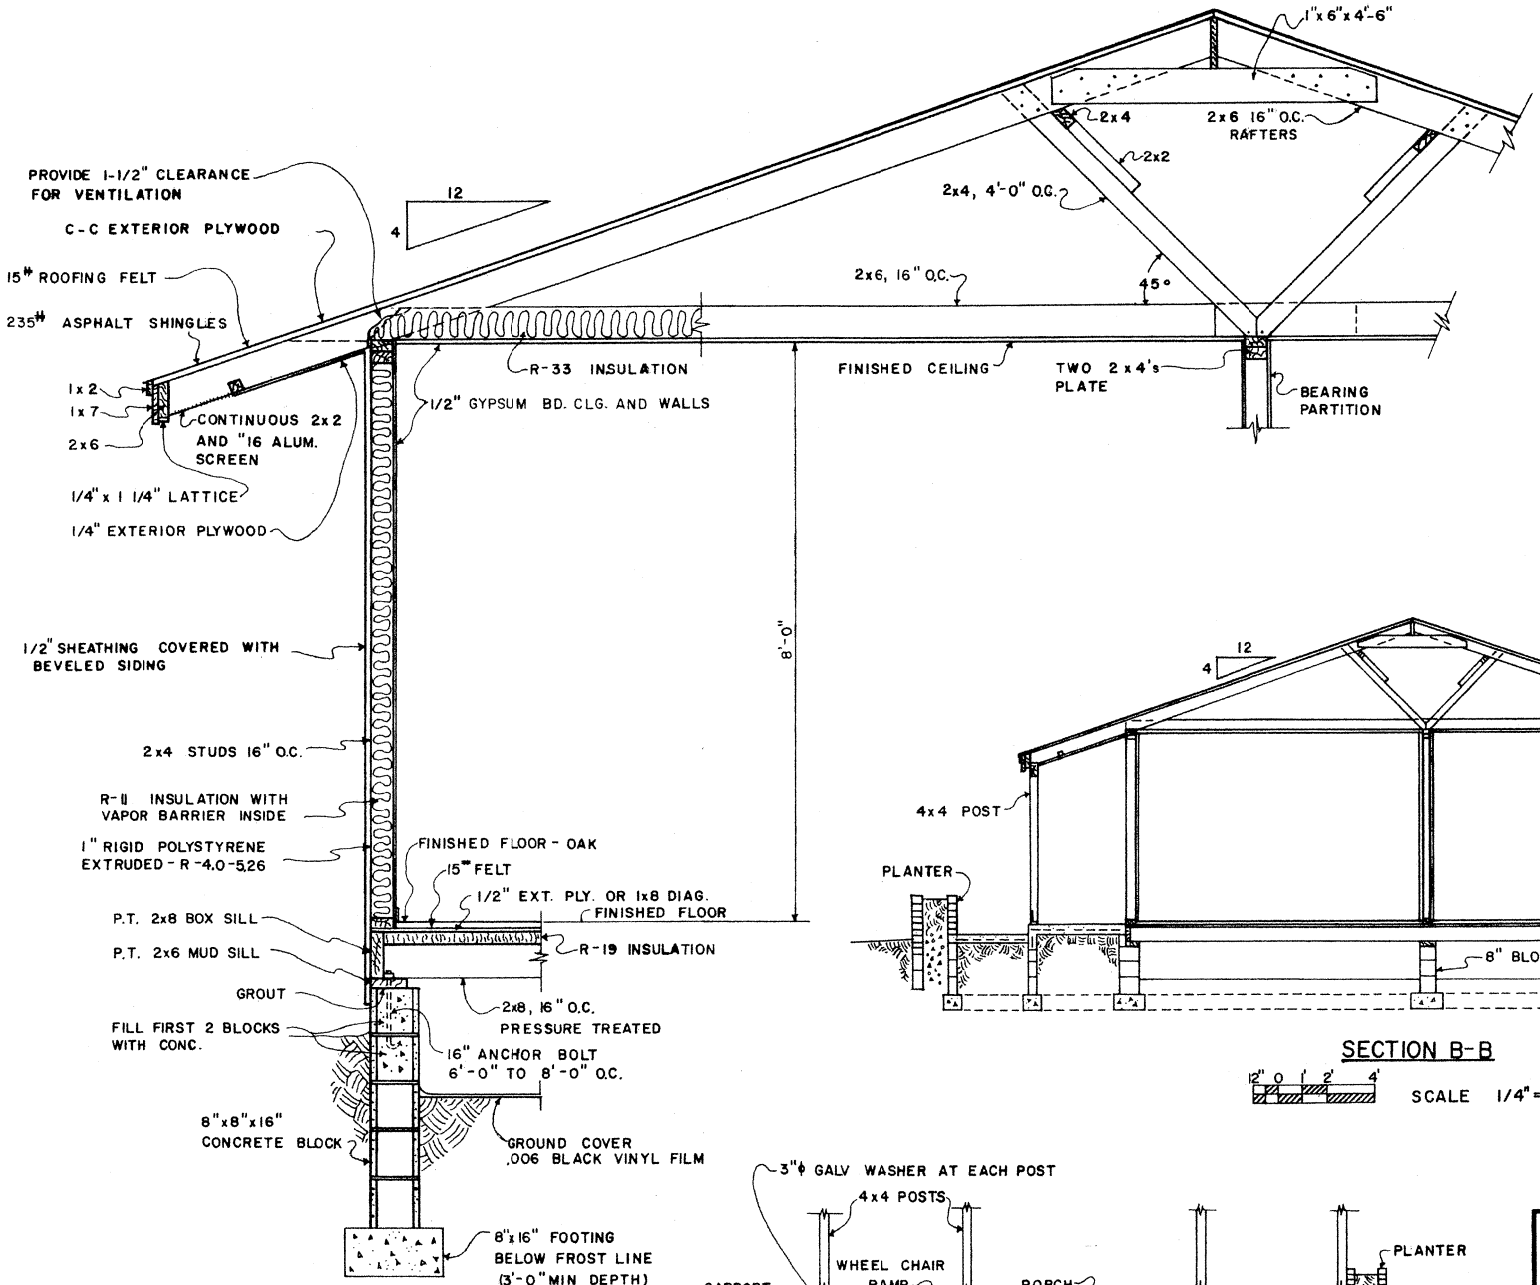

LSU AgCenter Research & Extension

2 BR HANDICAPPED HOUSE


USDA '84	7244	SHEET 3 OF 4

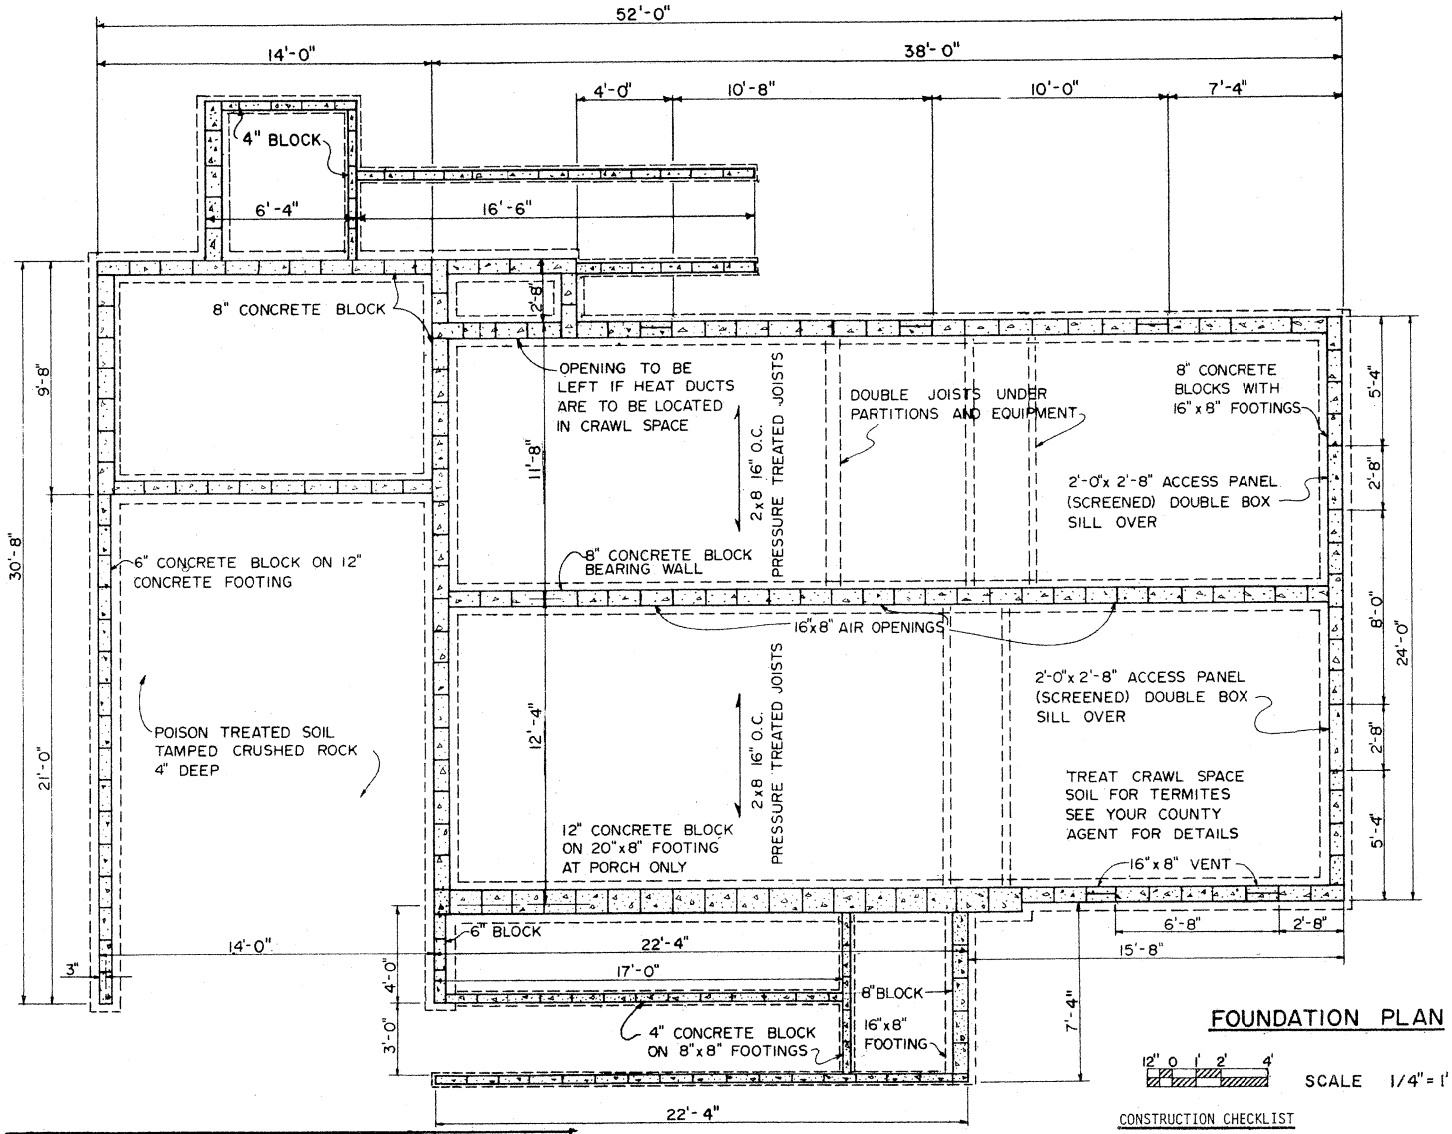

FOUNDATION PLAN

12" 0 1' 2' 4'

SCALE 1/4" = 1'-0"

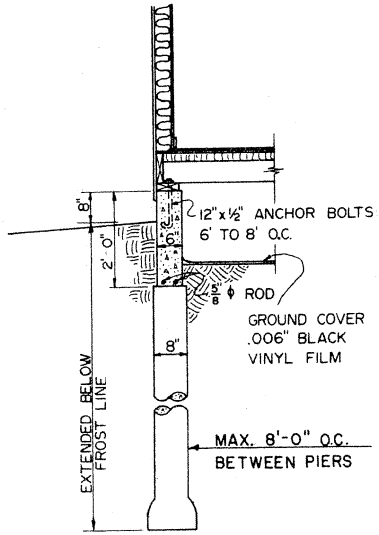

ALTERNATE PIER & BEAM CONSTRUCTION FOR TIGHT CLAY SOILS.

12" 6" 0 1' 2'

SCALE 1/2" = 1'-0"

WINDOW SCHEDULE			
MARK	SIZE	DESCRIPTION	NO. REQ.
A	3'-5 3/4"x4'-7 3/8"	PICTURE CASEMENT	2
B	4'-0" x 4'-7 3/8"	MECH. OPERATED CASEMENT	1
C	3'-7 3/8"x 4'-7 3/8"	MECH. OPERATED CASEMENT	5
D	3'-7 3/8"x 3'-6 1/8"	MECH. OPERATED CASEMENT	2

DOOR SCHEDULE			
MARK	SIZE	DESCRIPTION	NO. REQ.
1	3'-6"x 6'-8"x 1 3/4"	FLUSH SLAB -SEE ELEVATION	1
2	3'-0"x 6'-8"x 1 3/4"	PANEL- SEE ELEVATION	2
3	3'-0"x 6'-8"x 1 1/8"	FLUSH SLAB (SLIDING)	2
4	3'-0"x 6'-8"x 1 3/8"	FLUSH SLAB	2
5	5'-0"x 7'-11 1/8"	TWIN- BI-FOLDING	1
6	4'-0"x 7'- 11 1/2"	" "	2
7	2'-0"x 6'-8"	SINGLE-BI-FOLDING	1
8	2'-0"x 6'-8"	SLIDING	2
9	4'-6"x 7'-0"	JOB BUILT-MATCH SIDING	1

CONSTRUCTION CHECKLIST

1. CHECK LOCAL BUILDING CODE AND LOAN COMPANY CRITERIA (RAFTERS MEET 30 LBS/FT^2 SNOW LOAD CRITERIA).
2. ADEQUATELY NAIL AND ANCHOR JOINTS.
3. DOUBLE JOISTS UNDER TUBS AND OTHER HEAVY LOADS.
4. SHEATH CORNERS WITH 1/2" PLYWOOD OR HIGH DENSITY FIBERBOARD OR USE DIAGONAL BRACING.
5. USE EXTERIOR GLUED PLYWOOD WHEREVER IT MAY BE WETTED DURING OR AFTER CONSTRUCTION.
6. PRESSURE TREAT ALL WOOD WITH GROUND CONTACT AND PROVIDE OTHER NEEDED TERMITE CONTROL.
7. R VALUES DEPEND ON LOCAL CLIMATE AND FUEL COST.
8. PROVIDE 1 SQ FT OF ATTIC VENT OPENINGS FOR EACH 150 SQ FT OF CEILING.
9. WEATHERIZE ALL OPENINGS AND JOINTS.

LSU AgCenter Research & Extension

2 BR HANDICAPPED HOUSE

USDA '84 | 7244 | SHEET 4 OF 4