
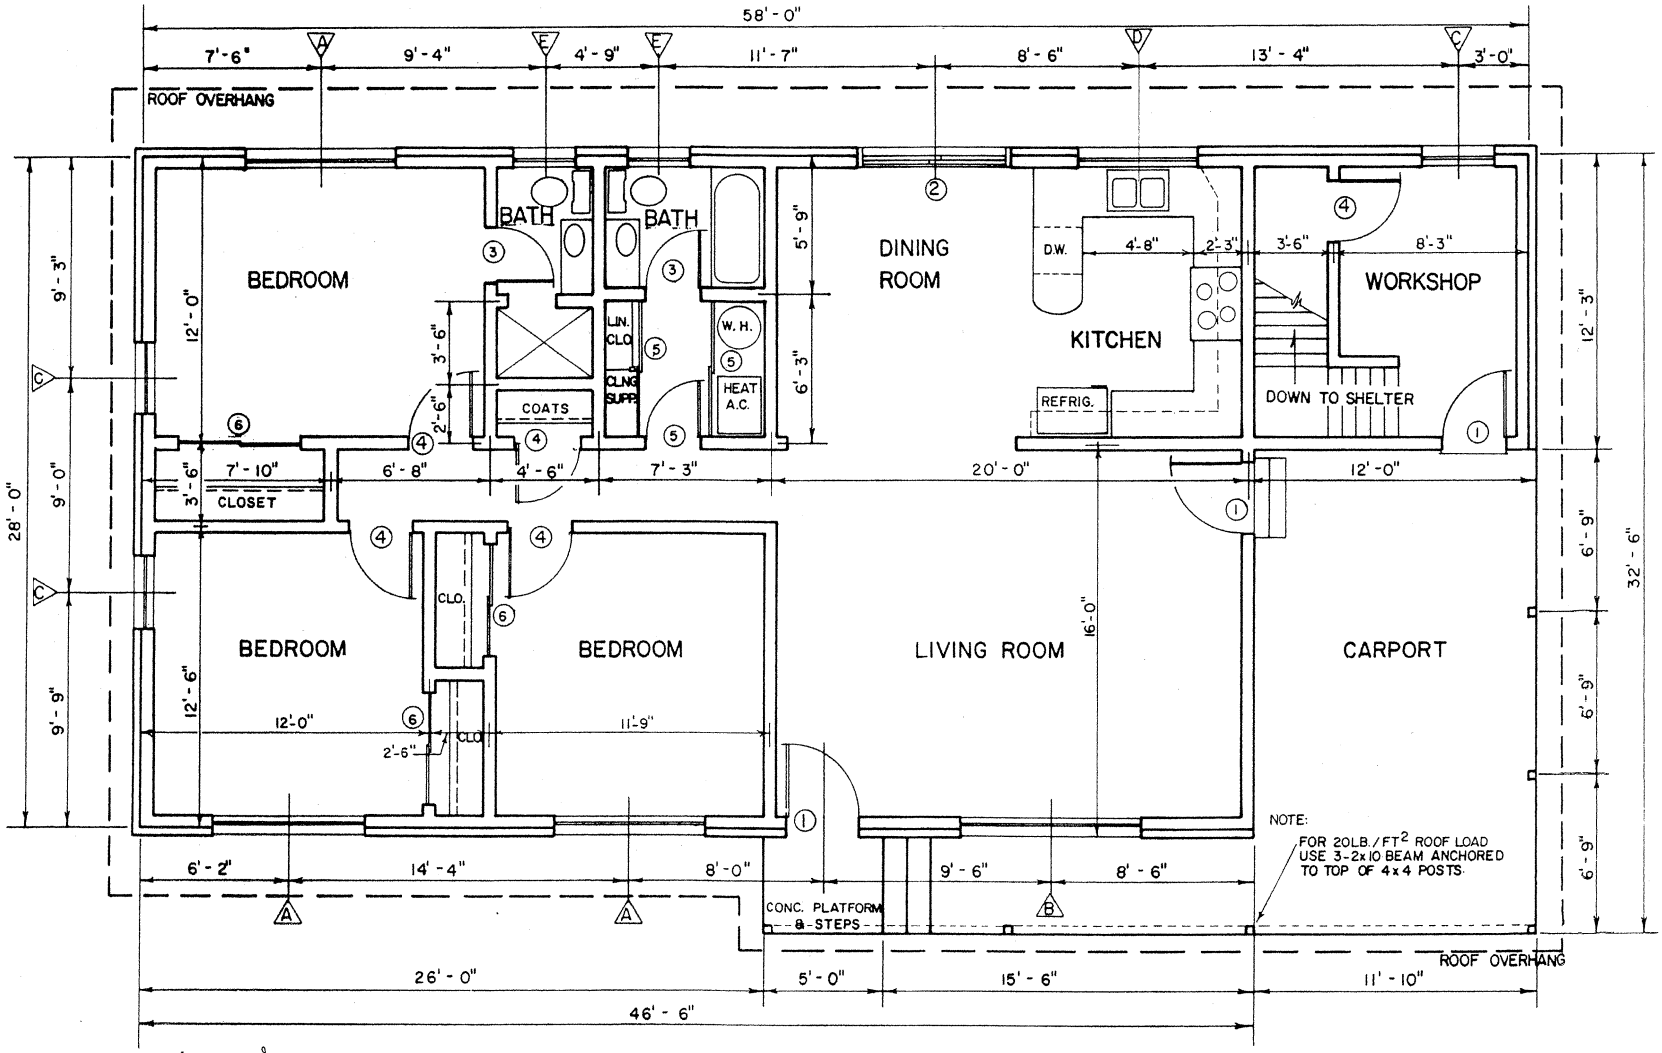



FLOOR PLAN

12" 0 1' 2' 4'

SCALE 1/4" = 1'-0"

1288 SQ FT HEATED AREA

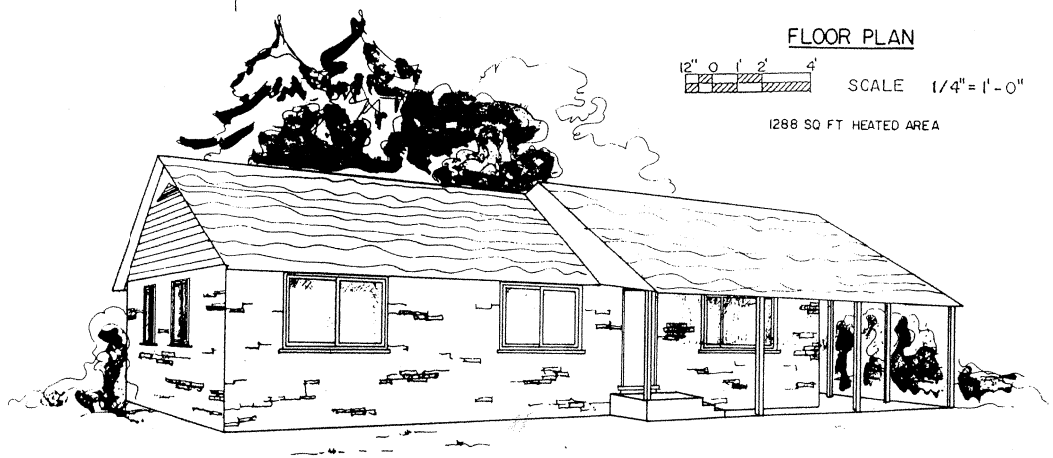


PERSPECTIVE
(no scale)


LSU AgCenter Research & Extension

3 BEDROOM HOUSE
W/ EMERGENCY SHELTER


| USDA '65 | 7175 | SHEET 1 OF 4 |
|---|---|---|
| REV. '88 | | |

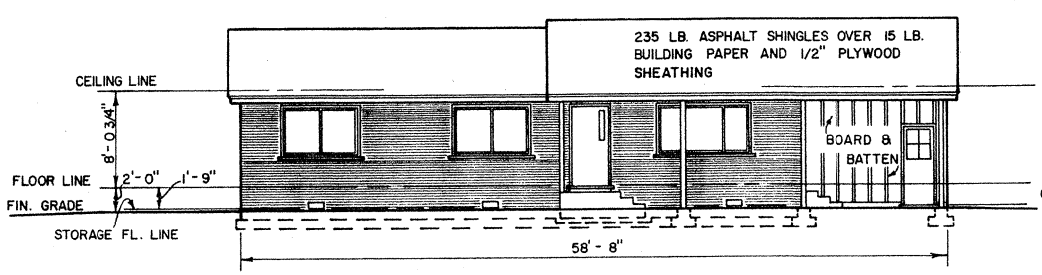



FRONT ELEVATION

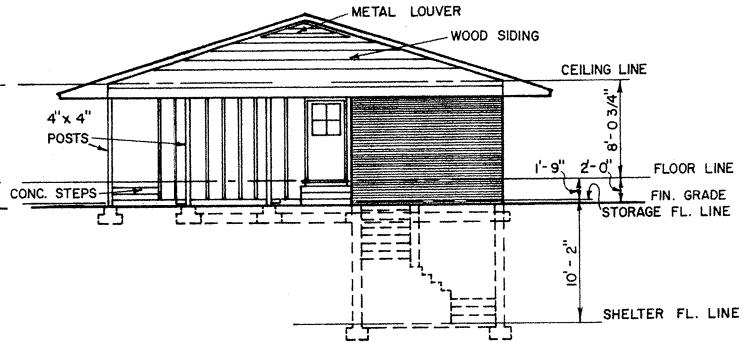


RIGHT ELEVATION

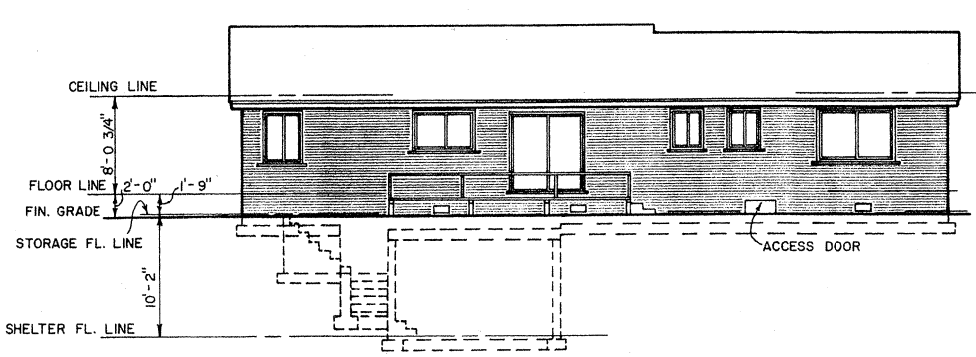



REAR ELEVATION

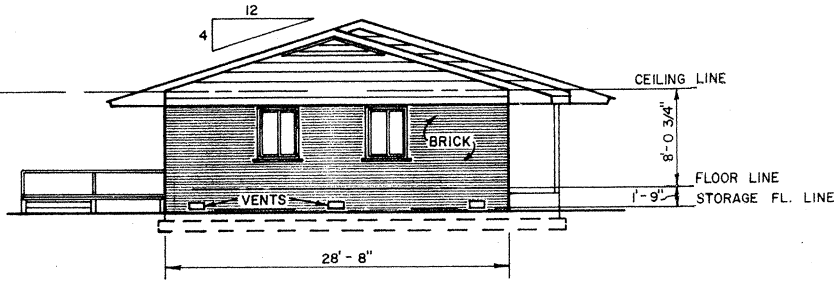


LEFT ELEVATION

ALL ELEVATIONS

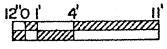


SCALE 1/8" = 1'-0"

| △ WINDOW SCHEDULE | | | |
|---|---|---|---|
| MARK | SIZE | DESCRIPTION | #REQ |
| A | 6'-3" x 4'-0" | SLIDING | 3 |
| B | 7'-6" X 4'-0" | SLIDING W/FIXED PANE | 1 |
| C | 3'-0" x 4'-0" | SLIDING | 3 |
| D | 5'-0" x 3'-0" | SLIDING | 1 |
| E | 2'-6" x 3'-0" | SLIDING | 2 |

| ○ DOOR SCHEDULE | | | |
|---|---|---|---|
| MARK | SIZE | DESCRIPTION | #REQ |
| 1 | 3'-0" x 6'-8" | SOLID CORE EXTERIOR | 3 |
| 2 | 6'-0" x 6'-8" | SLIDING GLASS | 1 |
| 3 | 2'-6" x 6'-8" | HOLLOW CORE INTERIOR | 3 |
| 4 | 2'-8" x 6'-8" | HOLLOW CORE INTERIOR | 5 |
| 5 | 3'-0" x 6'-8" | HOLLOW CORE SLIDING | 4 |
| 6 | 2'-6" x 6'-8" | HOLLOW CORE SLIDING | 6 |


CONSTRUCTION CHECK LIST

1. CHECK LOCAL BUILDING CODE AND LOAN COMPANY CRITERIA. PURCHASE TRUSSES TO MEET LOCAL SNOW LOAD CRITERIA.
2. ADEQUATELY NAIL AND ANCHOR JOINTS.
3. DOUBLE JOISTS UNDER TUBS AND OTHER HEAVY LOADS.
4. SHEATH CORNERS WITH 1/2" PLYWOOD OR HIGH DENSITY FIBERBOARD OR USE DIAGONAL BRACING.
5. USE EXTERIOR GLUED PLYWOOD WHEREVER IT MAY BE WETTED DURING OR AFTER CONSTRUCTION.
6. PRESSURE TREAT ALL WOOD WITH GROUND CONTACT AND PROVIDE OTHER NEEDED TERMITE CONTROL.
7. R VALUES DEPEND ON LOCAL CLIMATE AND FUEL COSTS.
8. PROVIDE 1 SQ FT OF ATTIC VENT OPENINGS FOR EACH 150 SQ FT OF CEILING.
9. WEATHERIZE ALL OPENINGS AND JOINTS.

LSU AgCenter Research & Extension


3 BEDROOM HOUSE
W/ EMERGENCY SHELTER

| USDA '65 | 7175 | SHEET 2 OF 4 |
|---|---|---|
| REV. '88 | | |

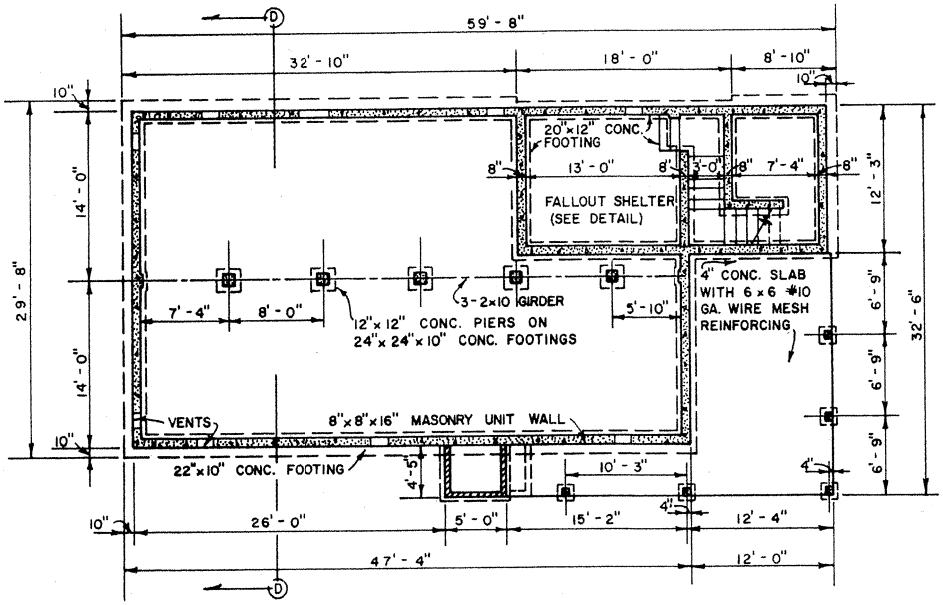



## FOUNDATION PLAN

SCALE 1/8" = 1' - 0"

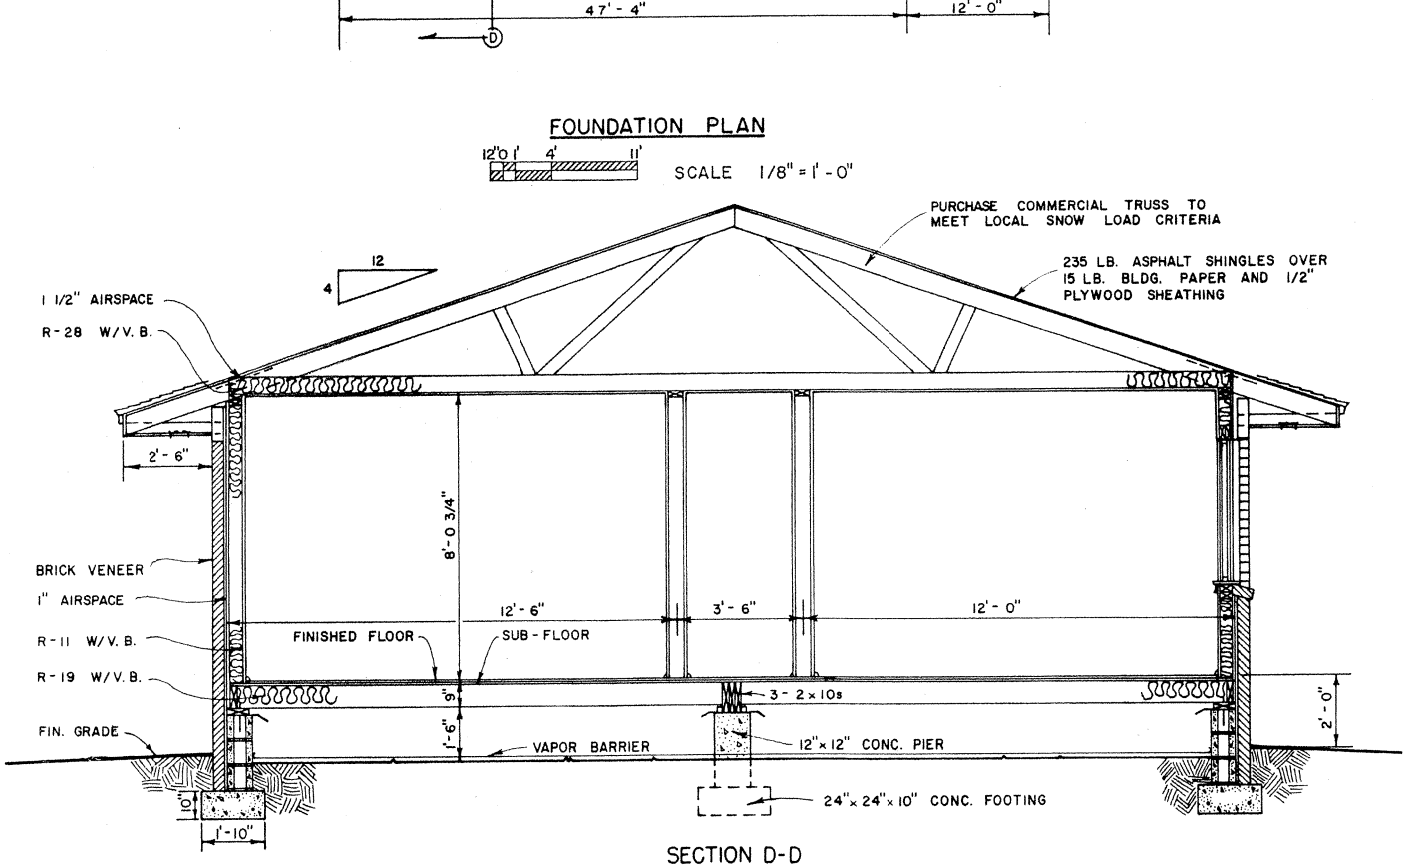


## SECTION D-D

SCALE 3/8" = 1' - 0"

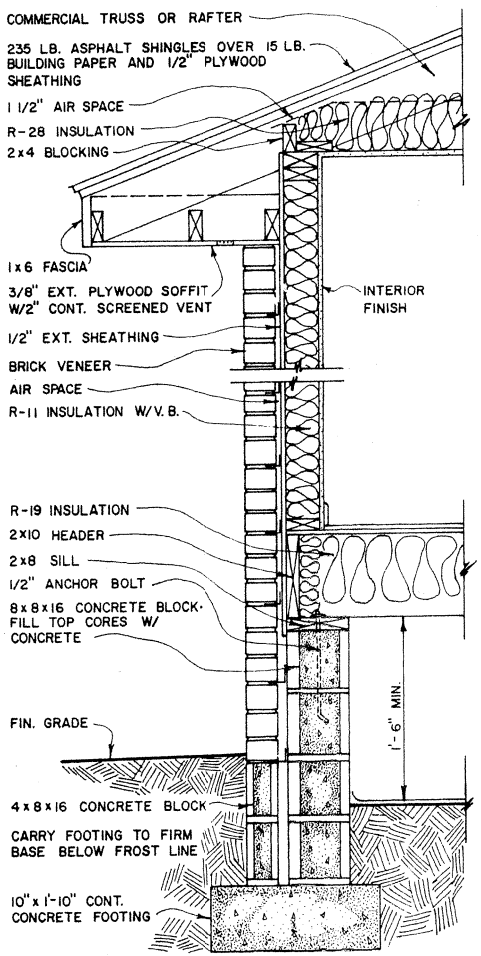



## TYPICAL WALL SECTION

LSU AgCenter Research & Extension

3 BEDROOM HOUSE
W/ EMERGENCY SHELTER


| USDA '65 | 7175 | SHEET 3 OF 4 |
|---|---|---|
| REV. '88 | | |

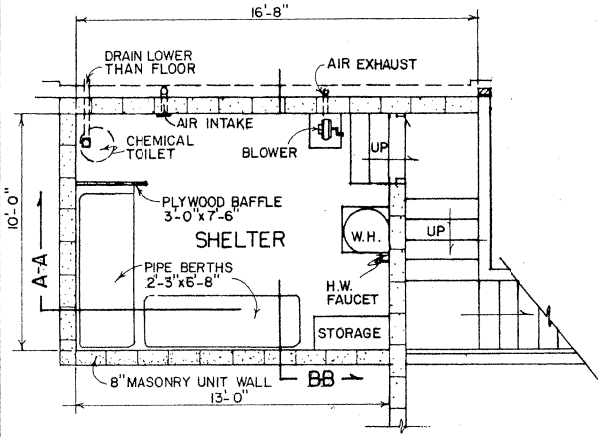


SHELTER FLOOR PLAN

12" 0 1' 2' 4'


SCALE 1/4" = 1'-0"

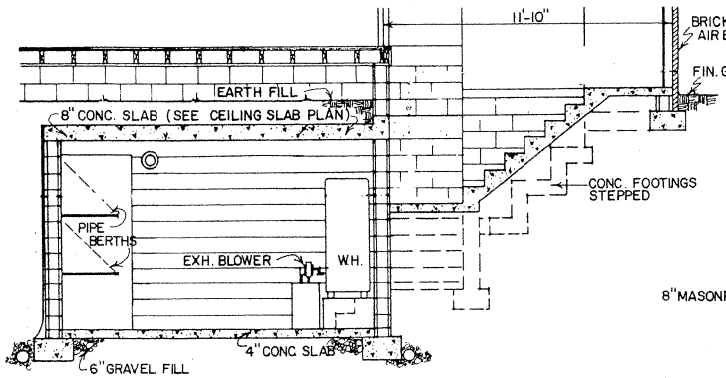


SECTION A-A


12" 0 1' 2' 4'

SCALE 1/4" = 1'-0"

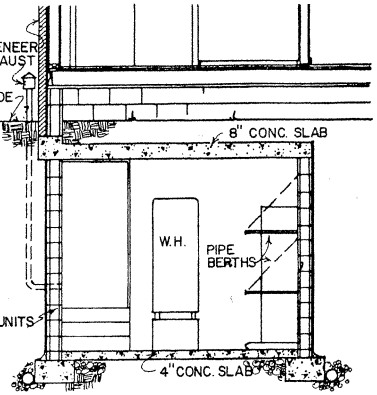


12" 0 1' 2' 4'


SCALE 1/4" = 1'-0" SECTION B-B

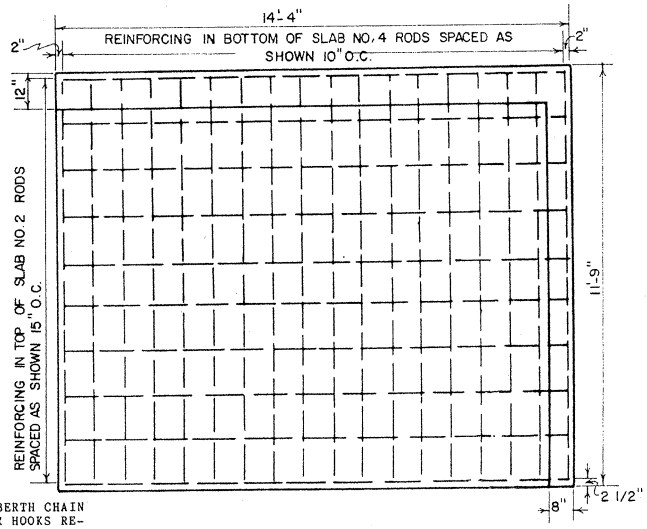


PLAN OF CEILING SLAB

12" 6" 0 1' 2' 3'


SCALE 3/8" = 1'-0"

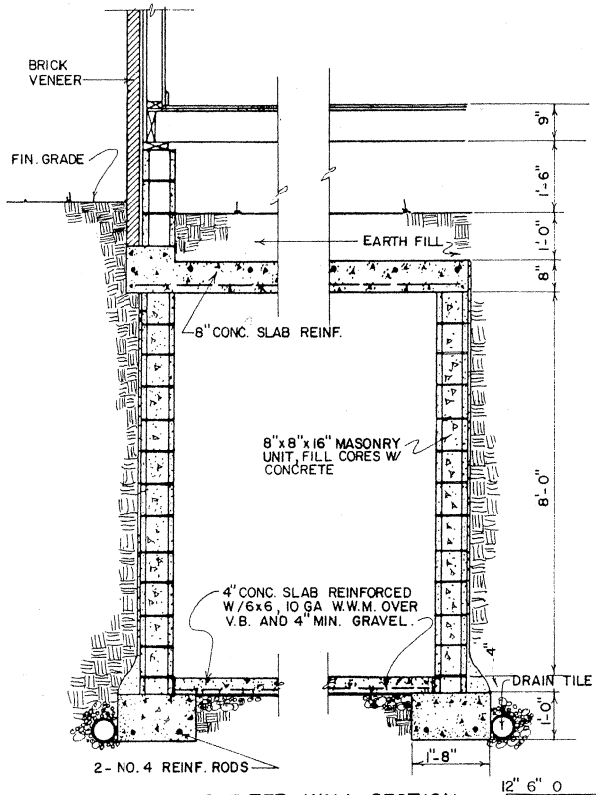


SHELTER WALL SECTION

12" 6" 0 1' 2'

SCALE 1/2" = 1'-0"

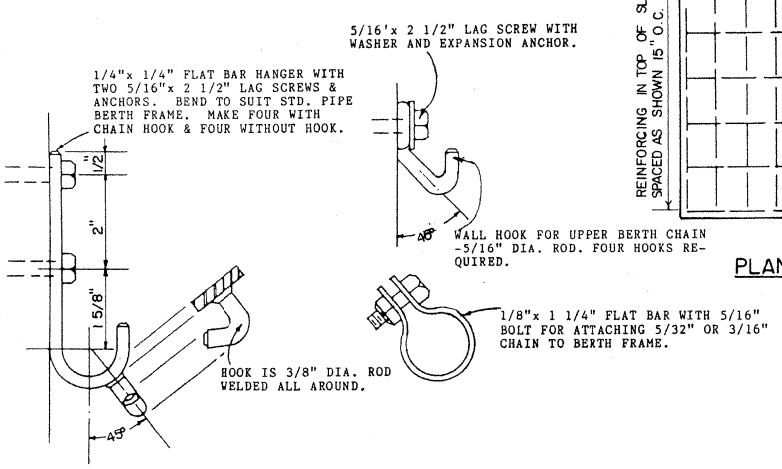


BERTH SUPPORTS

NOT TO SCALE

LSU AgCenter Research & Extension

3 BEDROOM HOUSE
W/ EMERGENCY SHELTER

| USDA '65 | 7175 | SHEET 4 OF 4 |
|---|---|---|

REV. 1988