

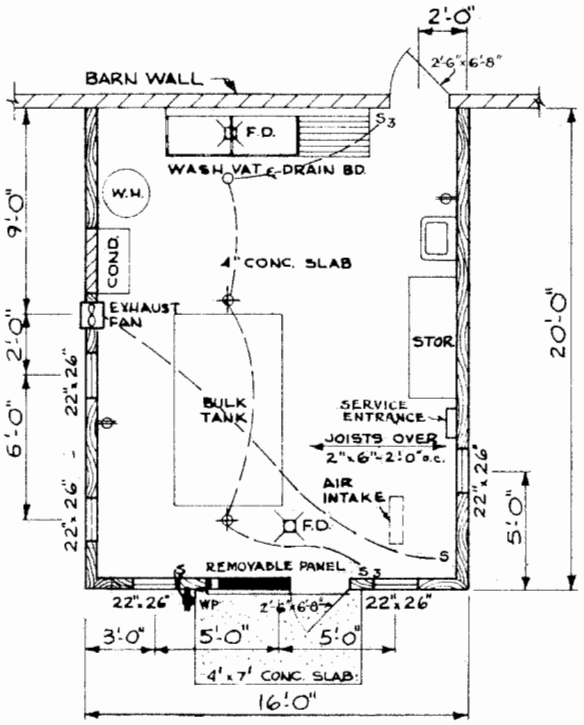



FLOOR PLAN
SCALE: 1/4"=1'-0"

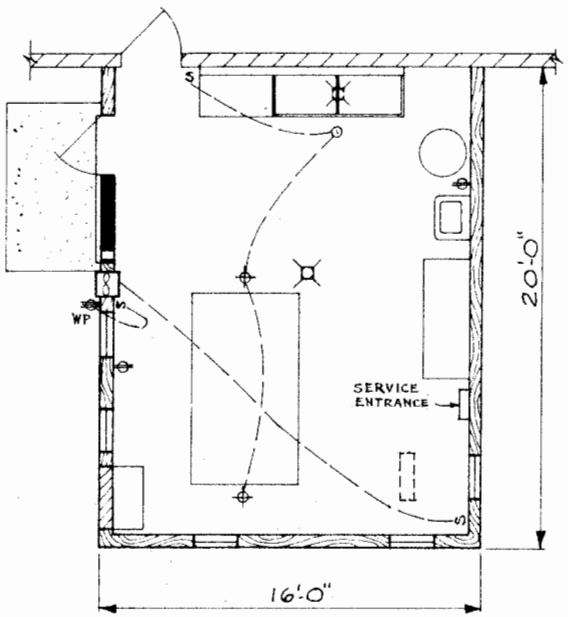


ALTERNATE FLOOR PLAN
SCALE: 1/4"=1'-0"

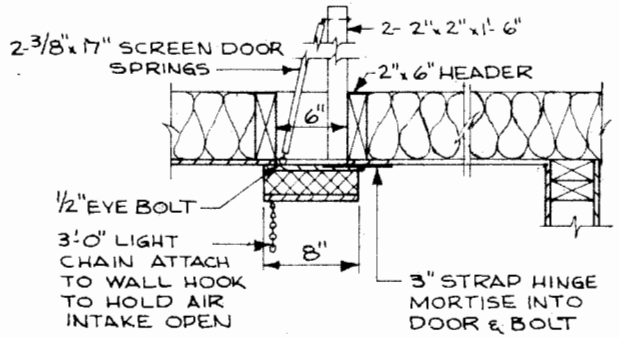


AIR INTAKE DETAIL
SCALE: 1 1/2"=1'-0"

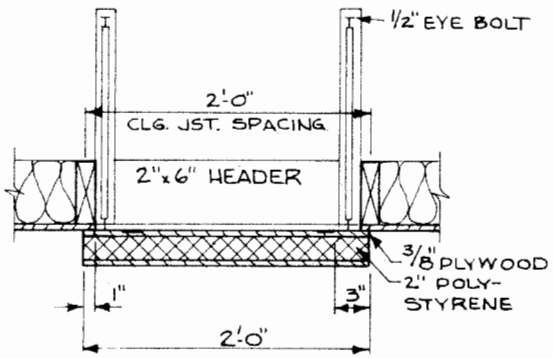

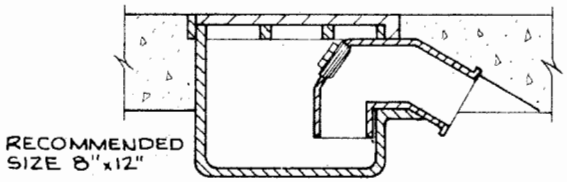

DEEP SEAL FLOOR DRAIN DETAIL
SCALE: 3"=1'-0"

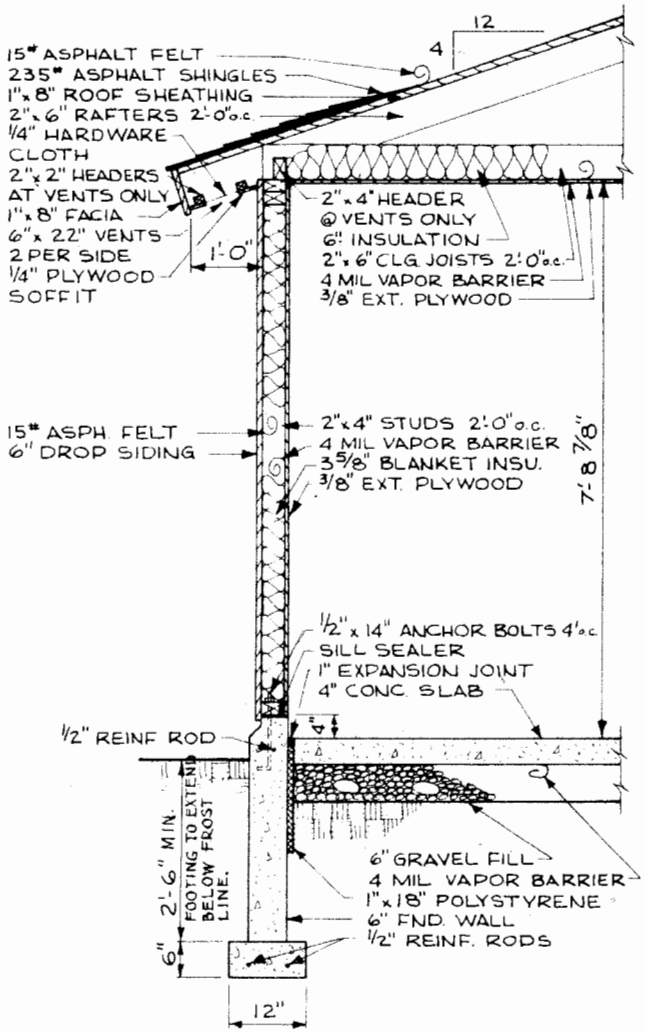

TYPICAL WALL SECTION
SCALE: 3/4"=1'-0"

NOTE:
CONSULT LOCAL HEALTH AUTHORITIES HAVING CONTROL OF THE SALE OF YOUR MILK BEFORE STARTING CONSTRUCTION. SLOPE FLOOR 1/4" PER FOOT TOWARD FLOOR DRAINS.

WIRING KEY


- S SINGLE-POLE SWITCH
- S_3 THREE-WAY SWITCH
- O LIGHT BULB OUTLET
- LIGHT BULB OUTLET
- 150-WATT FLOOD LIGHT
- WP 240 WEATHERPROOF OUTLET
- 120 OUTLET

DESIGN FROM:
UNIVERSITY OF MINNESOTA
D.W. BATES


LSU AgCenter Research & Extension

MILKHOUSE

MINN. '69 | EX. 6063 | SHEET 1 OF 3

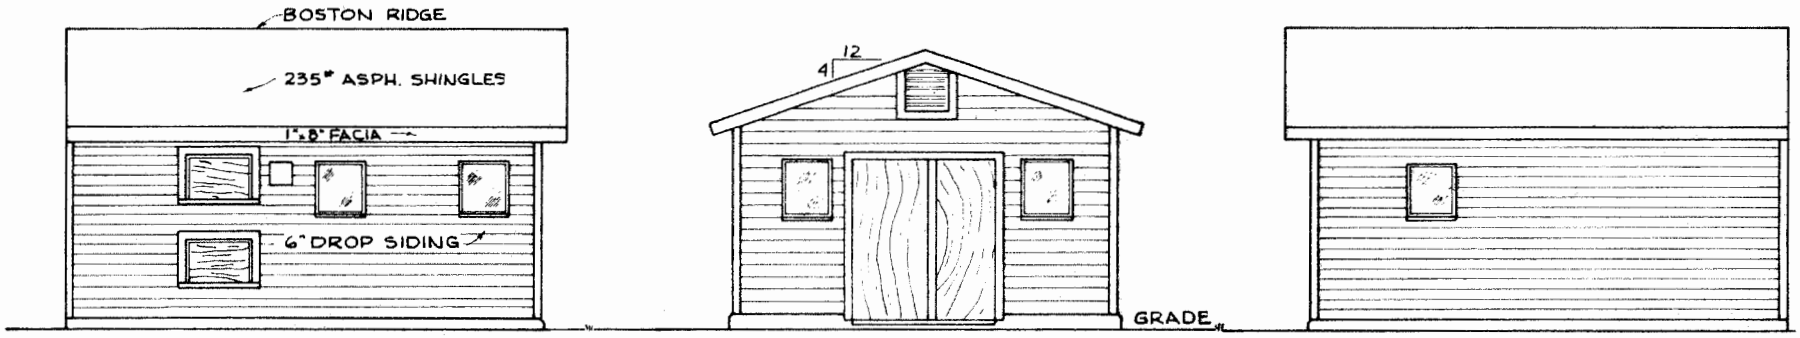


ELEVATIONS
SCALE 1/4"=1'-0"

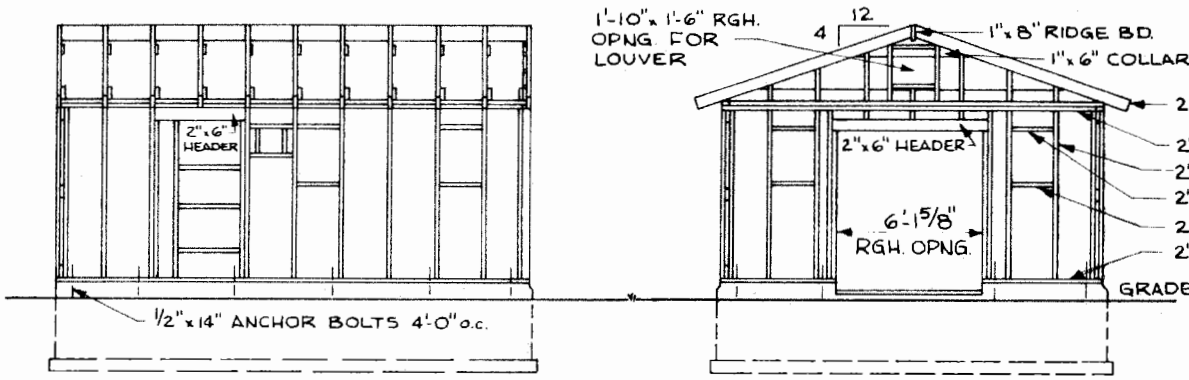


TYPICAL SIDE FRAMING
SCALE: 1/4"=1'-0"


FRONT FRAMING
SCALE: 1/4"=1'-0"

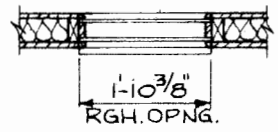

PLAN

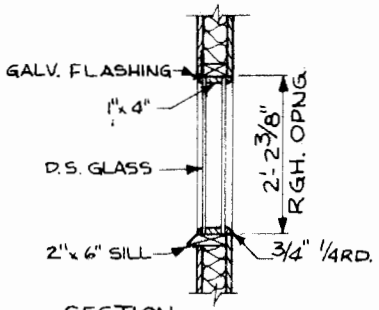


SECTION

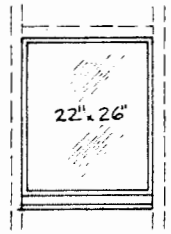


ELEVATION

WINDOW DETAILS
SCALE: 3/4"=1'-0"

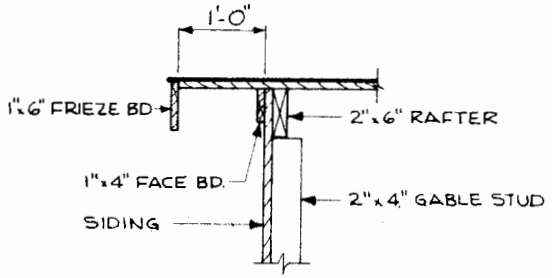

RAKE SECTION
SCALE: 1"=1'-0"

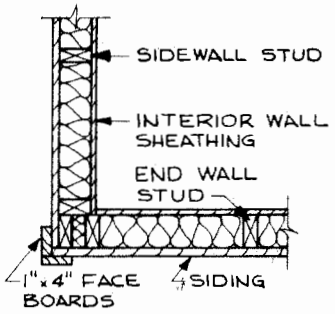


TYPICAL CORNER FRAMING
SCALE: 1"=1'-0"


LSU AgCenter Research & Extension

MILKHOUSE


MINN. '69	EX. 6063	SHEET 2 OF 3

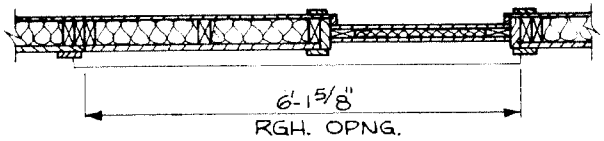


PLAN

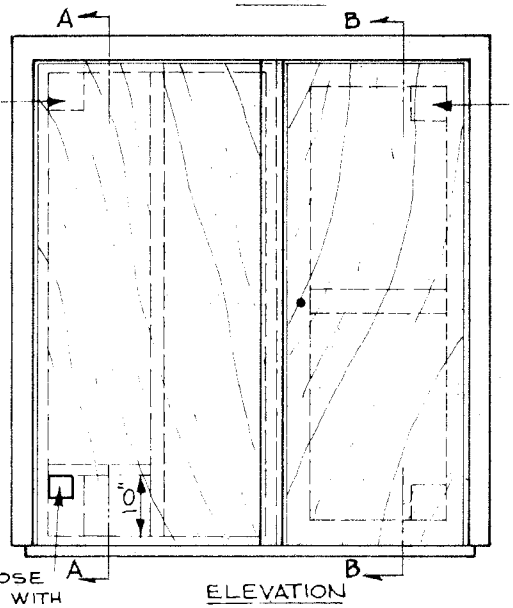

ELEVATION

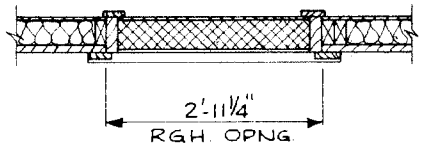


PLAN

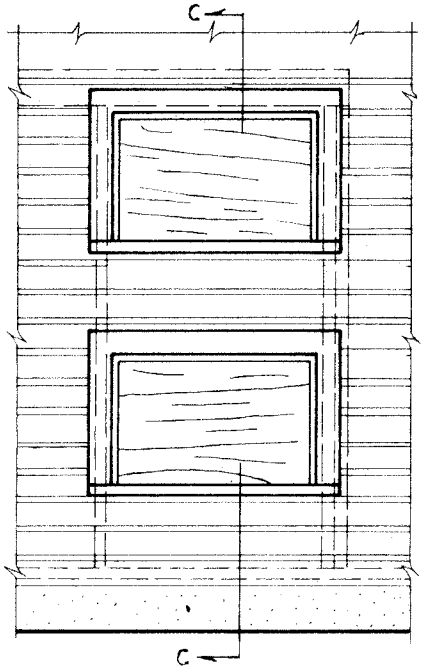

ELEVATION


NOTE:

1. USE 4-3" SECURITY BOLTS TO HOLD EACH CONDENSER DOOR IN PLACE IN WINTER.
2. USE 6- SCREEN WINDOW CLIPS FOR EACH SCREEN IN SUMMER.

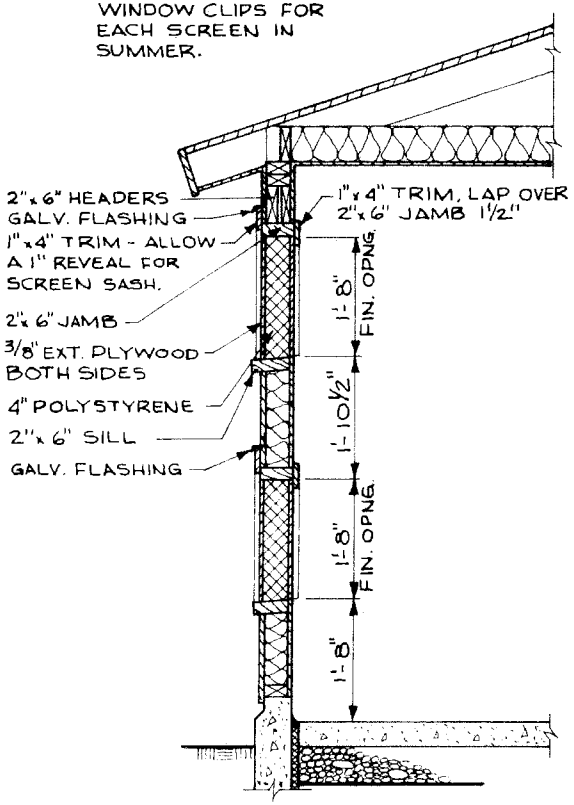


SECTION C-C

CONDENSER DOOR DETAILS
SCALE: 3/4" = 1'-0"

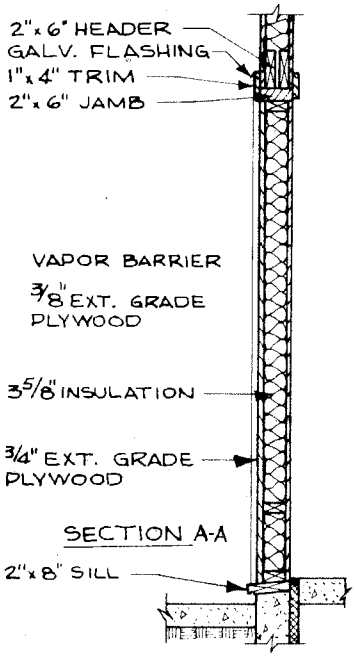

SECTION A-A

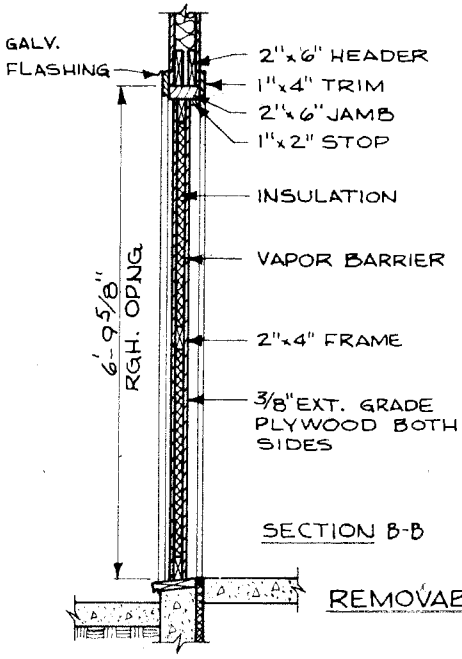

SECTION B-B

REMOVABLE PANEL & DOOR DETAILS
SCALE: 3/4" = 1'-0"

LSU AgCenter Research & Extension

MILKHOUSE

MINN. '69	EX. 6063	SHEET 3 OF 3

Disclaimer

This site makes available conceptual plans that can be helpful in developing building layouts and selecting equipment for various agricultural applications. These plans do not necessarily represent the most current technology or construction codes. They are not construction plans and do not replace the need for competent design assistance in developing safe, legal and well-functioning agricultural building system. The LSU Agriculture Center, the Mid-West Plan Service, the United States Department of Agriculture and none of the cooperating land-grant universities warranty these plans.