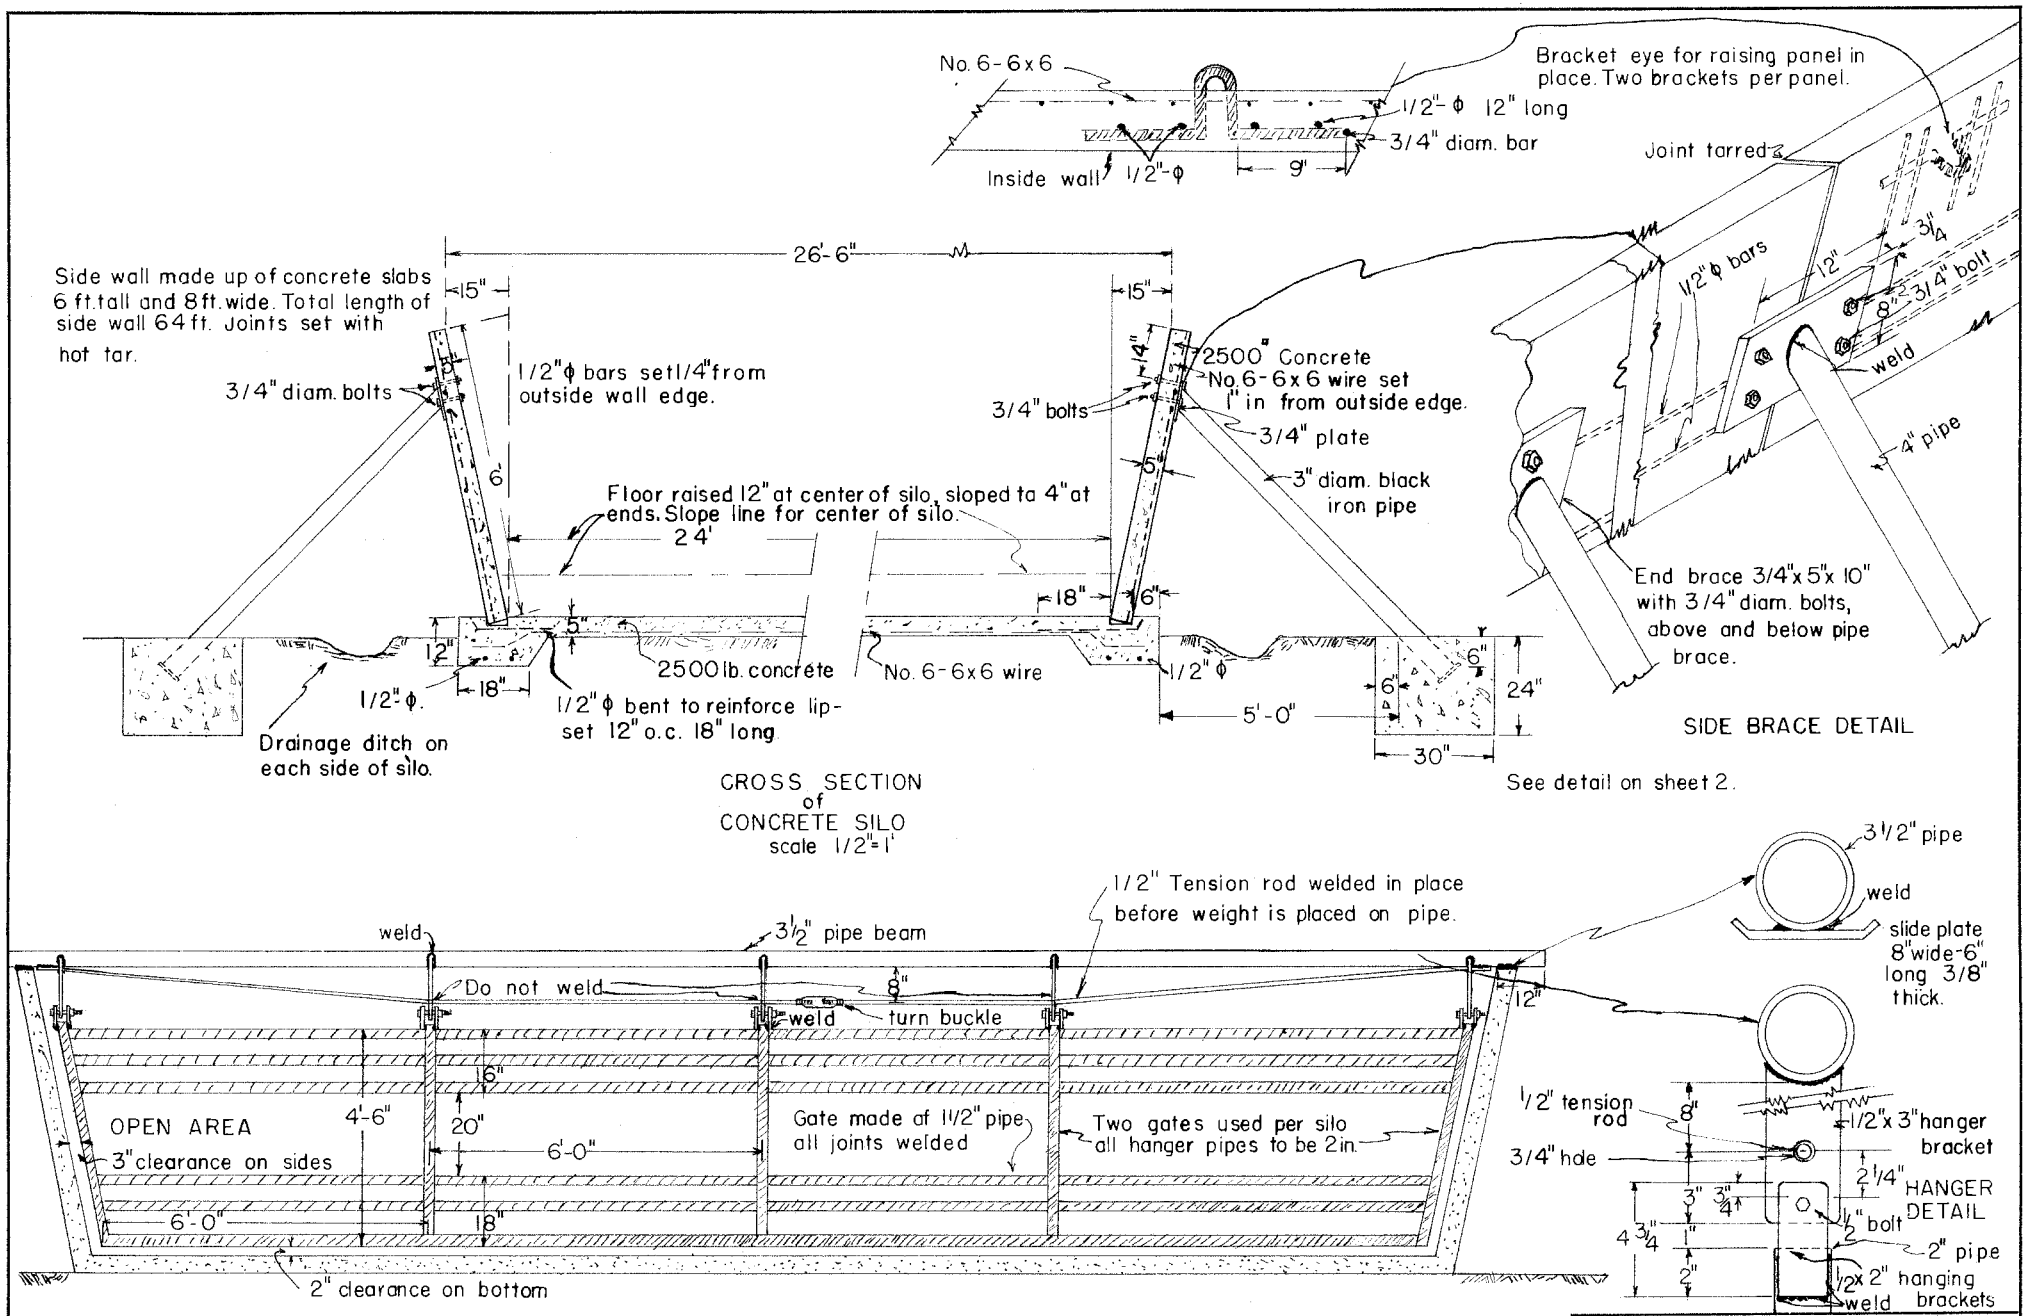



ALL METAL SELF-FEEDING GATE
AND
WITH PIPE SUPPORT & BRACKETS

LSU AgCenter Research & Extension

ABOVE GROUND CONCRETE SELF-FEEDING SILO

ENGINEER W.D POOLE AG. EXP STA	SCALE As Shown
DRAWN BY	SHEET 1 OF 2
TRACED BY G.N.W.	DATE 11-12-58 NO. 78-8

Distagen N. O. 1938M. "Edvell"

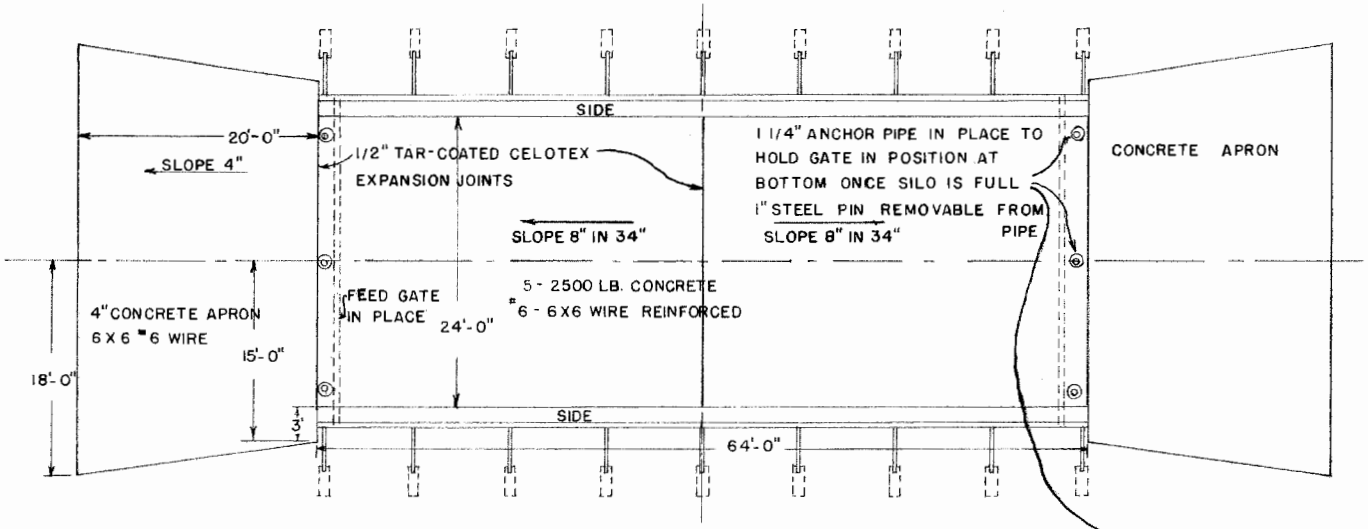


SIZE ——— 11360 Cu. Ft.

CAPACITY — 2.27 Tons


BASED ON 40 LBS./CU.FT. OF SILAGE

PLANE VIEW OF SILO

SCALE 1/8" = 1'-0"

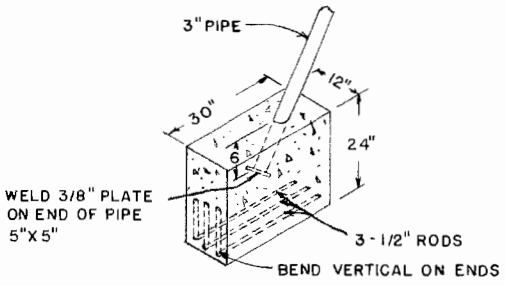


ANCHOR FOR SIDE PIPE BRACES

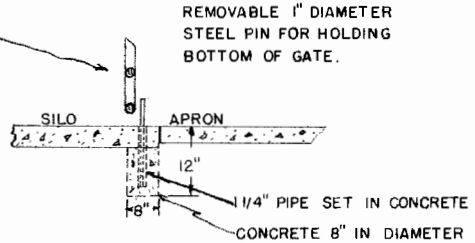

DETAIL OF ANCHOR PINS FOR GATE

SCALE 1/2" = 1'-0"

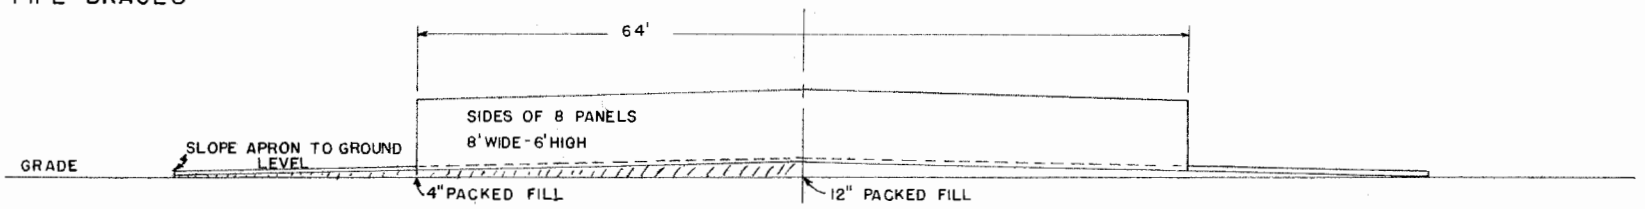

NOTE: SILO MUST BE ON WELL-DRAINED SITE

SIDE VIEW OF SILO

SCALE 1/8" = 1'-0"

LSU AgCenter Research & Extension

ABOVE GROUND CONCRETE SELF-FEEDING SILO

ENGINEER	W.D. POOLE AG. EXP STA.	SCALE	AS SHOWN
DRAWN BY		SHEET	2 OF 2
TRACED BY	G.N.W.	DATE	11-17-58
		NO.	78 - 8

Dietzgen N. O. 122M "Edvell"

Disclaimer

This site makes available conceptual plans that can be helpful in developing building layouts and selecting equipment for various agricultural applications. These plans do not necessarily represent the most current technology or construction codes. They are not construction plans and do not replace the need for competent design assistance in developing safe, legal and well-functioning agricultural building system. The LSU Agriculture Center, the Mid-West Plan Service, the United States Department of Agriculture and none of the cooperating land-grant universities warranty these plans.