




SOUTH ELEVATION

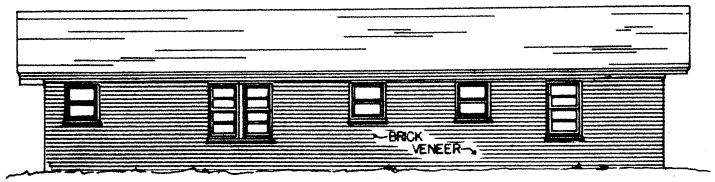

NORTH ELEVATION

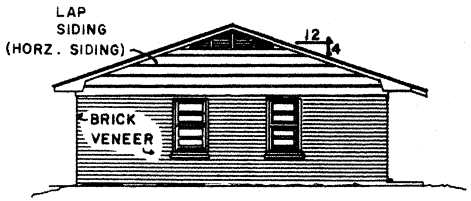


EAST ELEVATION

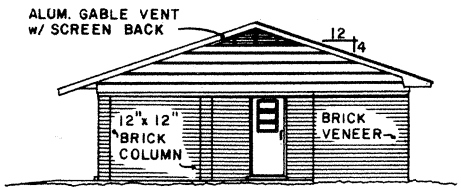

WEST ELEVATION


SCALE 1/8" = 1'-0"

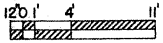

LSU AgCenter Research & Extension

3-BR. EFFICIENT BRICK VENEER

MISS '84	7235	SHEET 1 OF 3

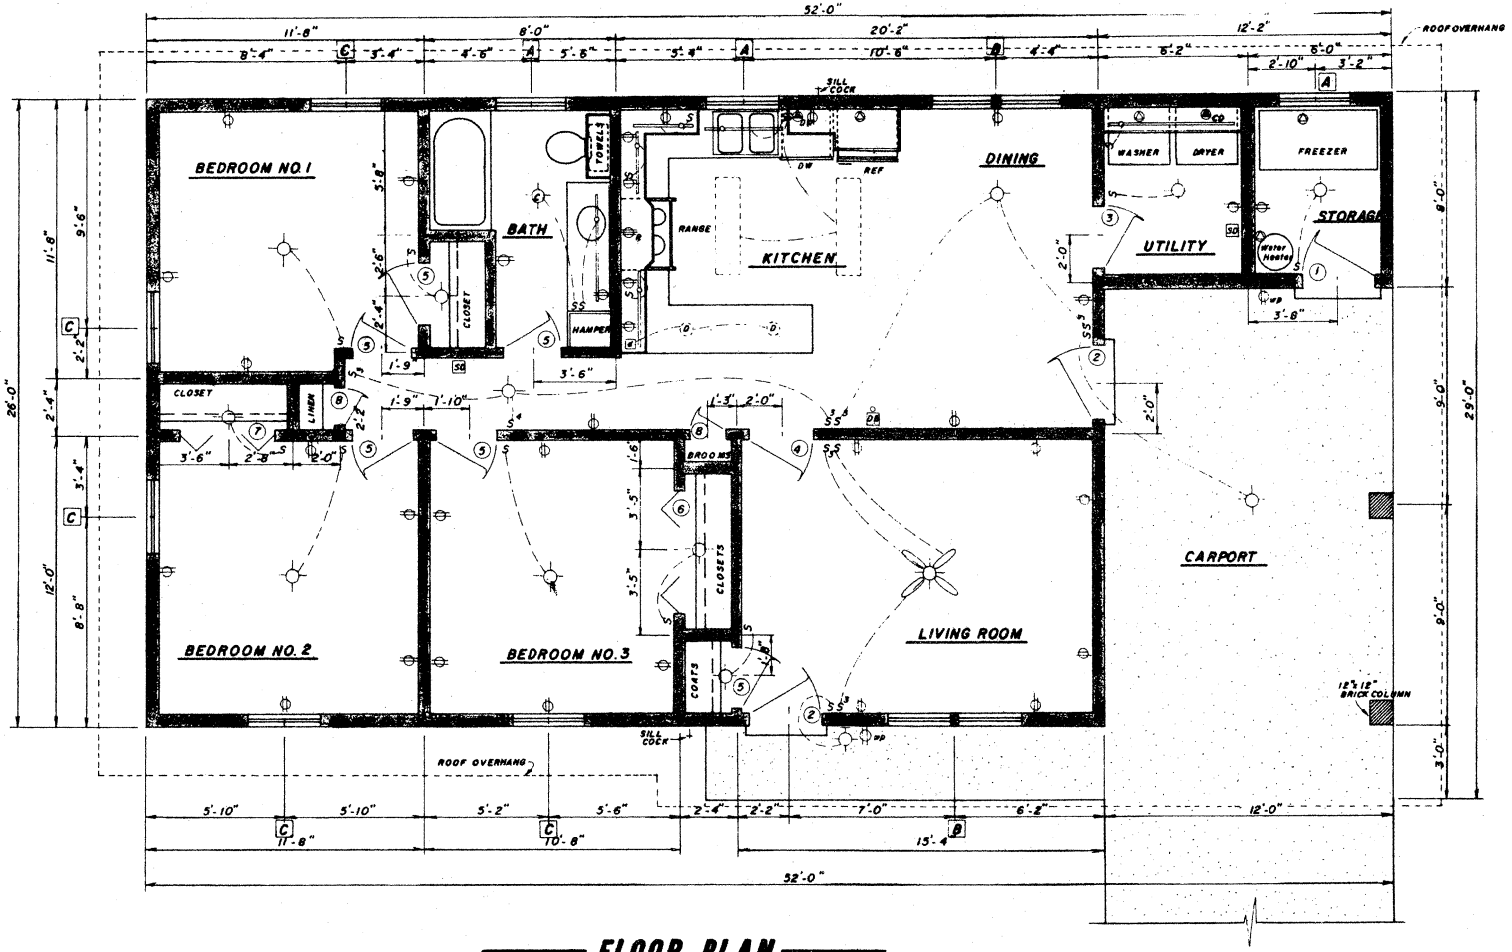

FLOOR PLAN

SCALE: 1/8"=1'-0"

12" 0 1' 2' 4'

CONSTRUCTION CHECKLIST

1. CONSULT LOCAL BUILDING CODES AND LENDING AUTHORITIES BEFORE BEGINNING CONSTRUCTION (RAFTERS MEET 30 LB/FT^2 SNOW LOAD CRITERIA).
2. ADEQUATELY NAIL AND ANCHOR JOINTS.
3. USE 1 x 6 COLLAR BEAM AT EVERY RAFTER.
4. SHEATH WITH 1/2" PLYWOOD OR HIGH DENSITY FIBERBOARD OR USE DIAGONAL BRACING IN CORNERS.
5. USE EXTERIOR GLUED PLYWOOD WHEREEVER IT MAY BE WETTED DURING OR AFTER CONSTRUCTION.
6. PRESSURE TREAT ALL WOOD WITH GROUND CONTACT AND PROVIDE OTHER NEEDED TERMITE CONTROL.
7. R VALUES DEPEND ON LOCAL CLIMATE AND FUEL COST.
8. PROVIDE 1 SQ FT OF ATTIC VENT OPENINGS FOR EACH 150 SQ. FT. OF CEILING.
9. WEATHERIZE ALL OPENINGS & JOINTS.

WINDOW SCHEDULE

SYMBOL	SIZE	DESCRIPTION	NO. REQ.
A	3'-0" x 3'-0"	SINGLE HUNG	3
B	3'-0" x 4'-6"	TWIN-SINGL HUNG	2
C	3'-0" x 4'-6"	SINGLE HUNG	5

ALL WINDOWS SHALL BE CERTIFIED DOUBLE GLAZED WITH ALUMINUM FRAME.

ELECTRICAL SCHEDULE

SYMBOL	DESCRIPTION	SYMBOL	DESCRIPTION	SYMBOL	DESCRIPTION
S	SINGLE POLE SWITCH	DB	DOOR BELL & CHIMES (Push Button @ Ext.Drs.)	C	COMB. VENT FAN, LIGHT AND HEATER
S_3	THREE WAY SWITCH	DW	DISHWASHER OUTLET		BRACKET LIGHT
S_4	FOUR WAY SWITCH	CD	CLOTHES DRYER OUTLET	R	RANGE OUTLET
D	DIMMER SWITCH		RECESSED 1x4 - Two Tube Warm White Fluor. Light w/ Prismatic Diffuser.		SPECIAL PURPOSE LIGHT
	DUPLEX RECEPTACLE		FLUORESCENT STRIP IN SOFFIT, COVE OR CABINET.	SD	SMOKE/GAS BATTERY OPERATED DETECTOR
WP	WATERPROOF OUTLET		LIGHTING OUTLET		CEILING PADDLE FAN W/ LIGHT AND ADJ. SPEEDS

DOOR SCHEDULE


SYMBOL	SIZE	DESCRIPTION	NO. REQ.	SYMBOL	SIZE	DESCRIPTION	NO. REQ.
1	3'-0" x 6'-8"	EXT. STEEL DOOR	1	5	2'-6" x 6'-8"	INT. PANEL DR.	6
2	3'-0" x 6'-8"	EXT. STEEL DR. w/ Multi-Lite Top	2	6	5'-0" x 6'-8"	BI-FOLD — Two Panel	1
3	3'-0" x 6'-8"	INT. PANEL DR.	1	7	4'-0" x 6'-8"	" " " "	1
4	2'-8" x 6'-8"	" " "	1	8	1'-6" x 6'-8"	INT. PANEL DR.	2

ALL EXTERIOR DOORS SHALL BE STEEL CLAD w/ INSULATED CORES

LSU AgCenter Research & Extension

3-BR. EFFICIENT BRICK VENEER


7235 | SHEET 2 OF 3

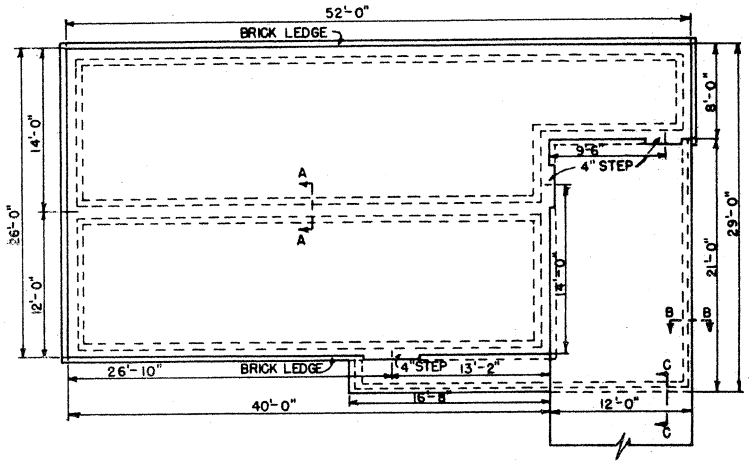

FOUNDATION PLAN

SCALE -- 1/8"=1'-0"


12" 0 1' 4' 8' 11'

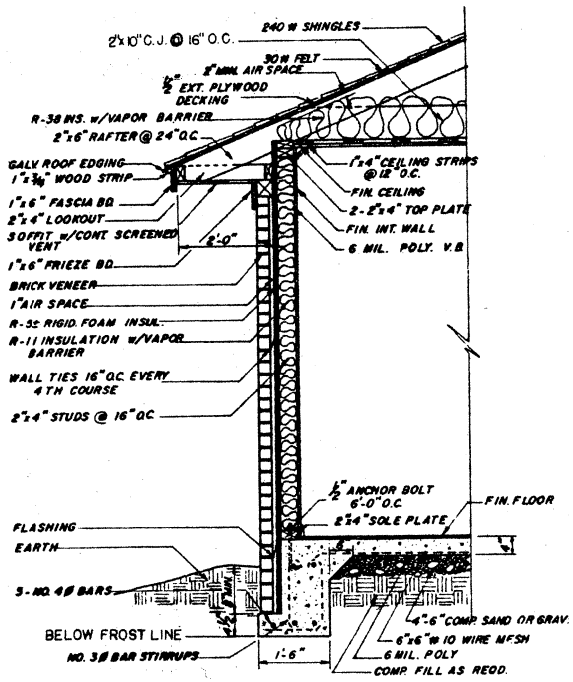

TYP. WALL SECTION

Scale: ½"=1'-0"


12" 6" 0 1' 2'

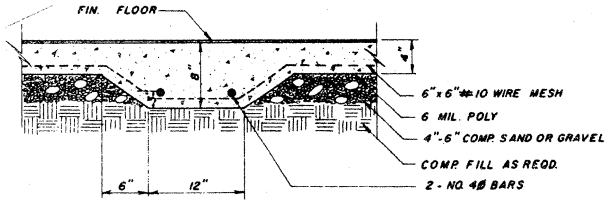

SECTION "A A"

Scale: 1"=1'-0"


12" 9" 6" 3" 0 1'

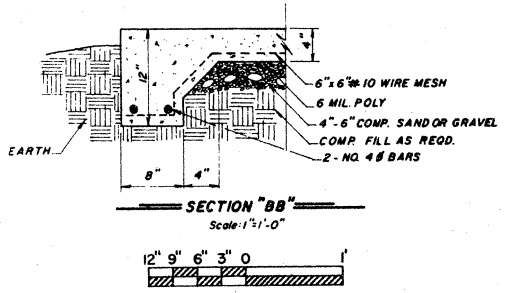

SECTION "BB"

Scale: 1"=1'-0"

12" 9" 6" 3" 0 1'

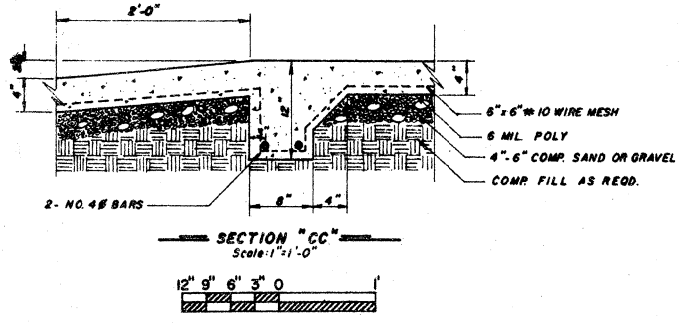


SECTION "CC"

Scale: 1"=1'-0"

12" 9" 6" 3" 0 1'

FOR OPTIMUM ENERGY EFFICIENCY AND LOWER UTILITY COST, SITE WITH ROOF RIDGE EAST TO WEST AS SHOWN.

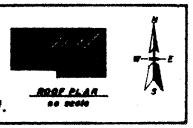

ROOF PLAN

no scale

LSU AgCenter Research & Extension

3-BR. EFFICIENT BRICK VENEER

7235

SHEET 3 OF 3