
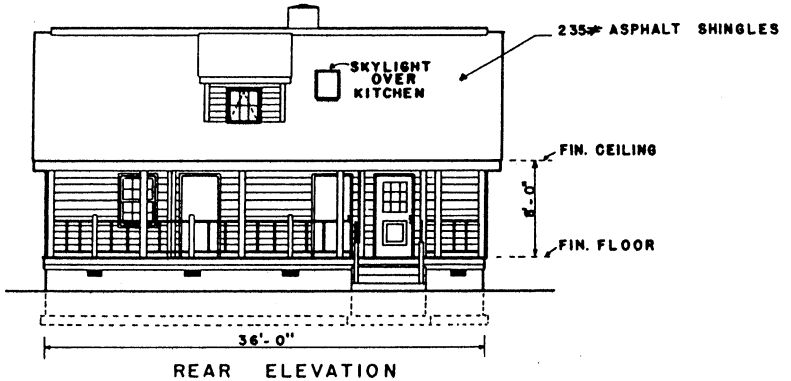


REAR ELEVATION

12'0 1' 4' 11'


SCALE

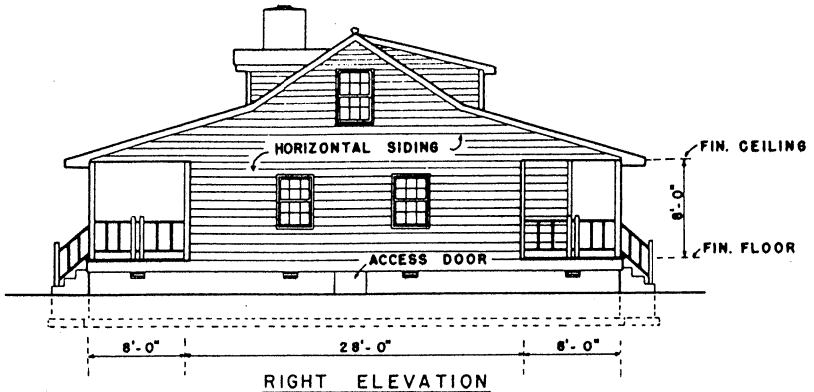

RIGHT ELEVATION

12'0 1' 4' 11'


SCALE

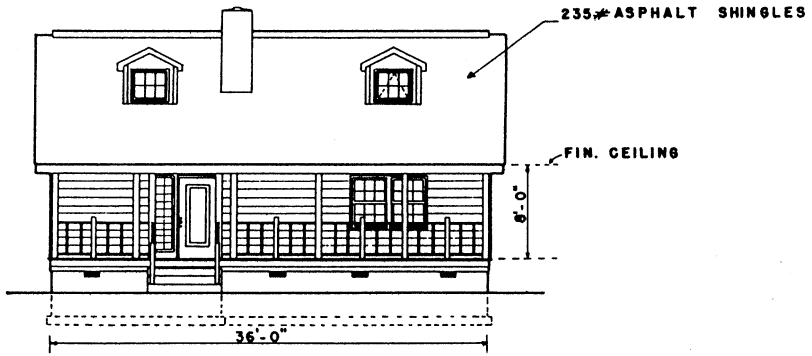

FRONT ELEVATION

12'0 1' 4' 11'

SCALE

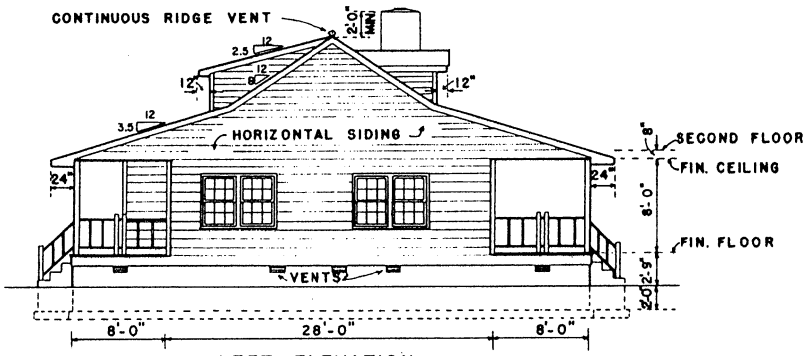

LEFT ELEVATION

12'0 1' 4' 11'

SCALE




PERSPECTIVE
(NOT TO SCALE)

LSU AgCenter Research & Extension

THE CHESTERFIELD

S.C. '85	7262	SHEET 1 OF 4

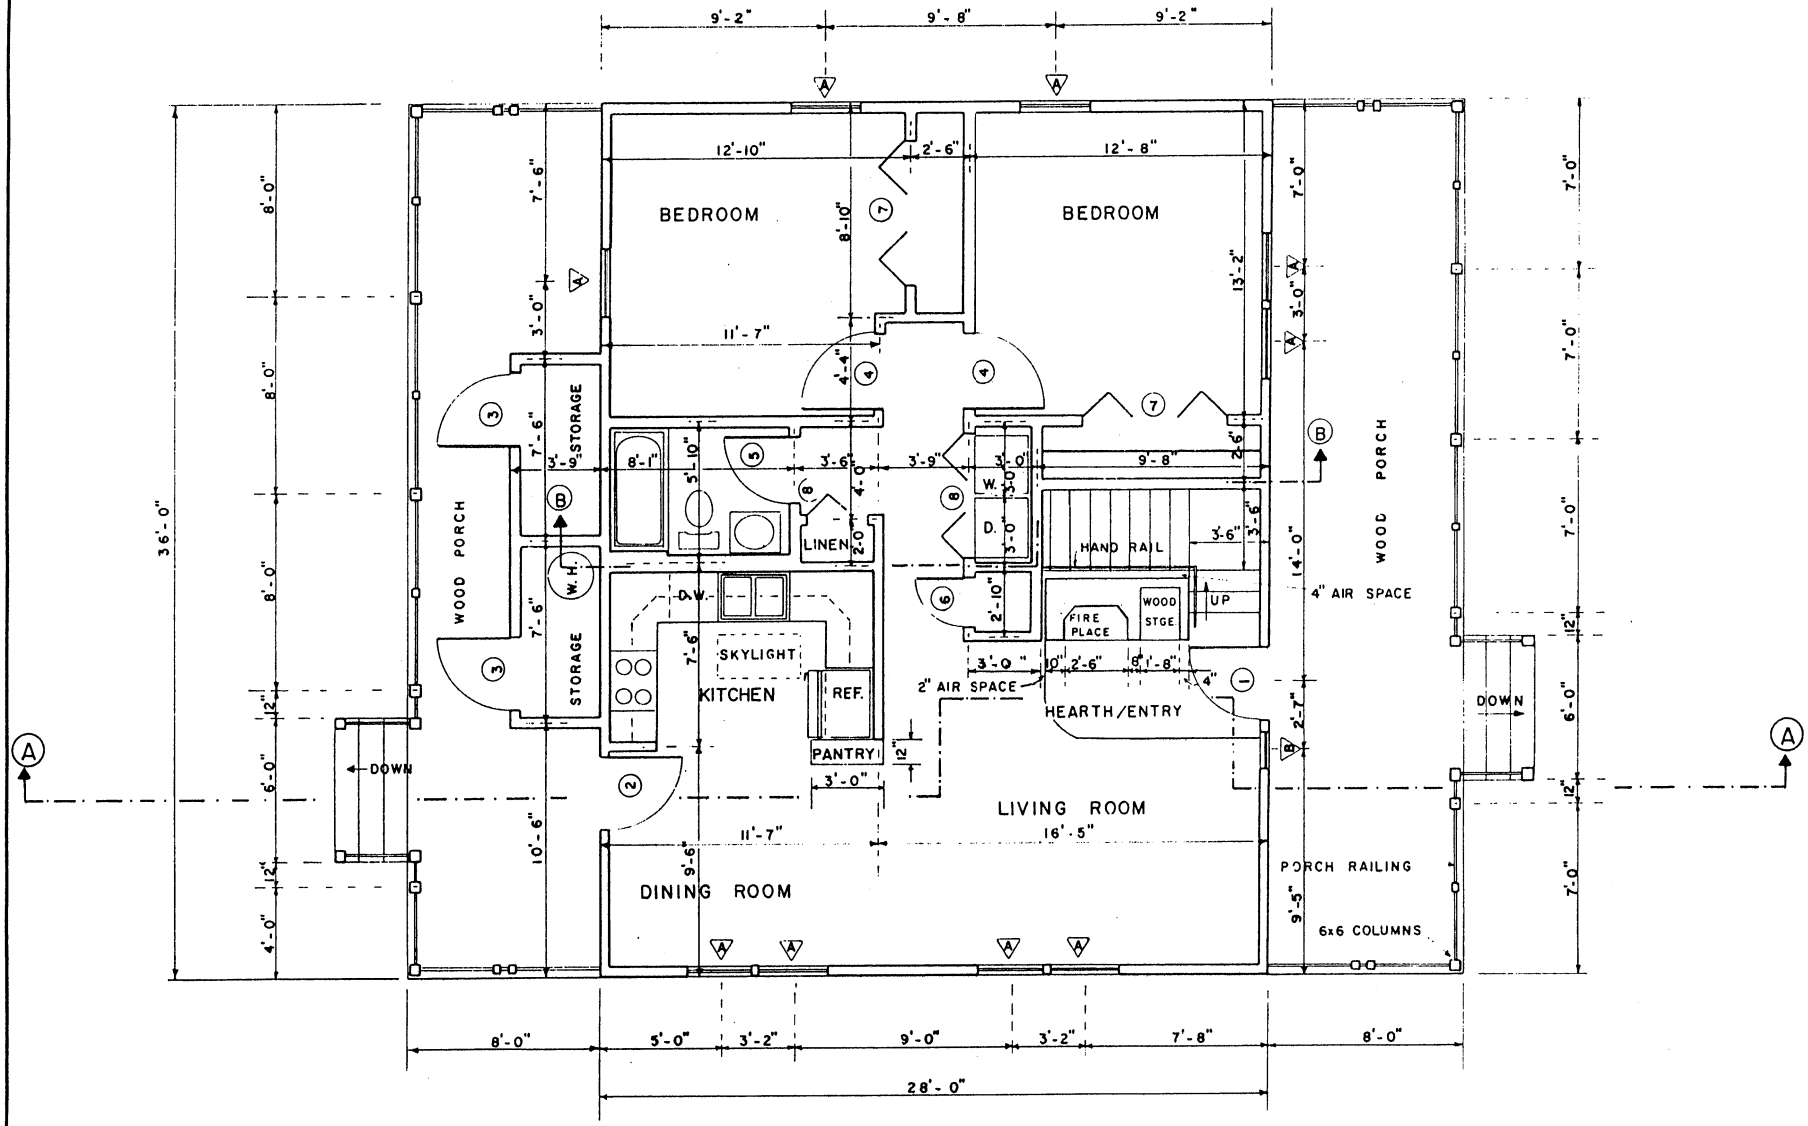

FLOOR PLAN

SCALE

1164 SQ. FT. HEATED AREA

DOOR SCHEDULE			
MARK	SIZE	DESCRIPTION	#REQ
1	3'0" x 6'8"	EXTERIOR SOLID WOOD DOOR	1
2	3'0" x 6'8"	EXTERIOR HALF LIGHT	1
3	3'0" x 6'8"	EXTERIOR WOOD DOOR	2
4	3'0" x 6'8"	INTERIOR, HOLLOW CORE WOOD DOOR	3
5	2'8" x 6'8"	INTERIOR, HOLLOW CORE WOOD DOOR	2
6	2'0" x 6'8"	WOOD DOOR	2
7	3'0" x 6'8"	WOOD BI-FOLD	4
8	2'6" x 6'8"	WOOD BI-FOLD	3
9	2'0" x 6'8"	WOOD BI-FOLD	2

WINDOW SCHEDULE			
MARK	SIZE	DESCRIPTION	#REQ
A	2'10" x 4'0"	DOUBLE-HUNG	9
B	1'6" x 6'8"	FIXED GLASS	1
C	2'8" x 2'5"	AWNING	2
D	2'8" x 2'5"	FIXED GLASS	1

NOTE: USE INSULATED GLASS FOR ALL WINDOWS


LSU AgCenter Research & Extension

THE CHESTERFIELD

S.C. '85	7262	SHEET 2 OF 4

CONSTRUCTION CHECK LIST


1. CHECK LOCAL BUILDING CODE AND LOAN COMPANY CRITERIA (RAFTERS MEET 30 LB/FT^2 SNOW LOAD CRITERIA).
2. ADEQUATELY NAIL AND ANCHOR JOINTS.
3. DOUBLE JOISTS UNDER TUBS AND OTHER HEAVY LOADS.
4. SHEATH CORNERS WITH ½" PLYWOOD OR HIGH DENSITY FIBERBOARD OR USE DIAGONAL BRACING.
5. USE EXTERIOR GLUED PLYWOOD WHEREVER IT MAY BE WETTED DURING OR AFTER CONSTRUCTION.
6. PRESSURE TREAT ALL WOOD WITH GROUND CONTACT AND PROVIDE OTHER NEEDED TERMITE CONTROL.
7. R VALUES DEPEND ON LOCAL CLIMATE AND FUEL COSTS.
8. PROVIDE 1 SQ FT OF ATTIC VENT OPENINGS FOR EACH 150 SQ FT OF CEILING.
9. WEATHERIZE ALL OPENINGS AND JOINTS.

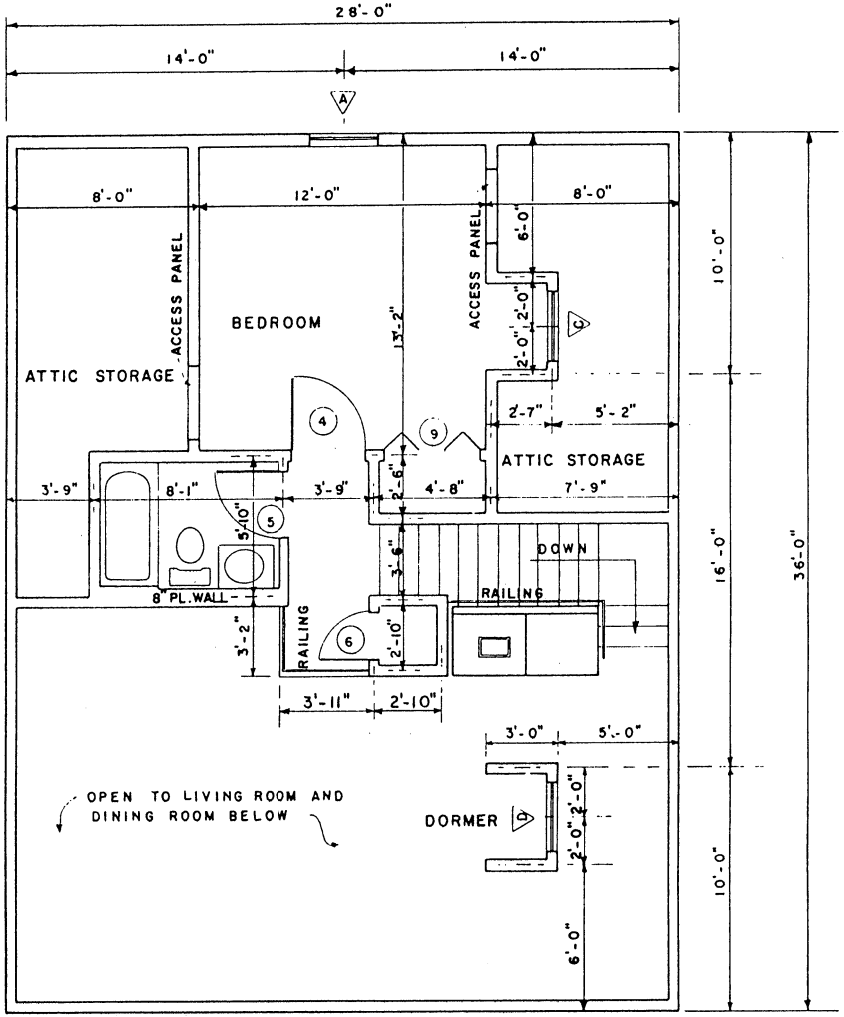

SECOND FLOOR PLAN

12" 0 1 2 4

SCALE

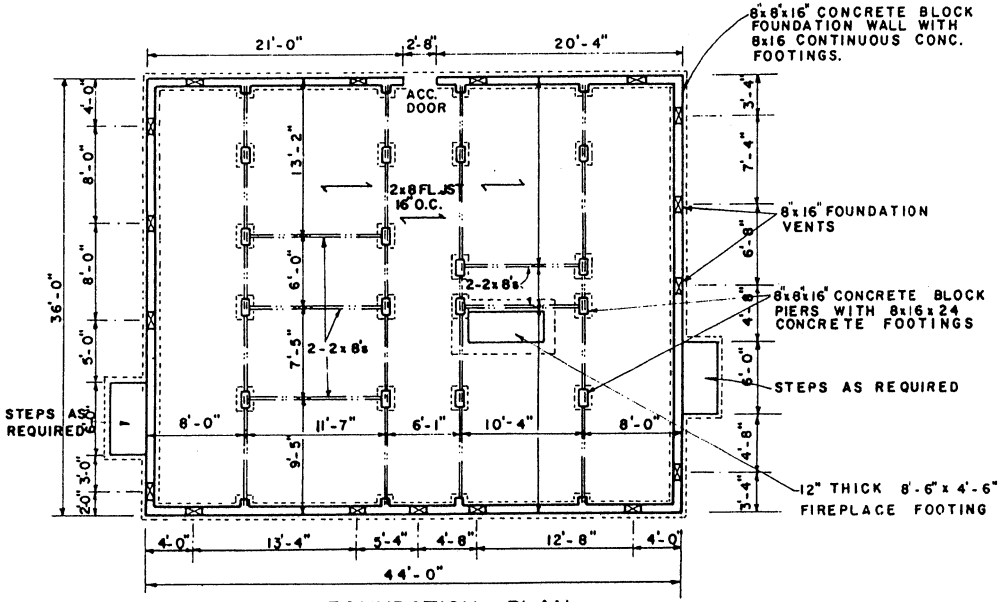

FOUNDATION PLAN


12" 0 1' 4' 11'

SCALE

LSU AgCenter Research & Extension

THE CHESTERFIELD


S.C. '85	7262	SHEET 3 OF 4

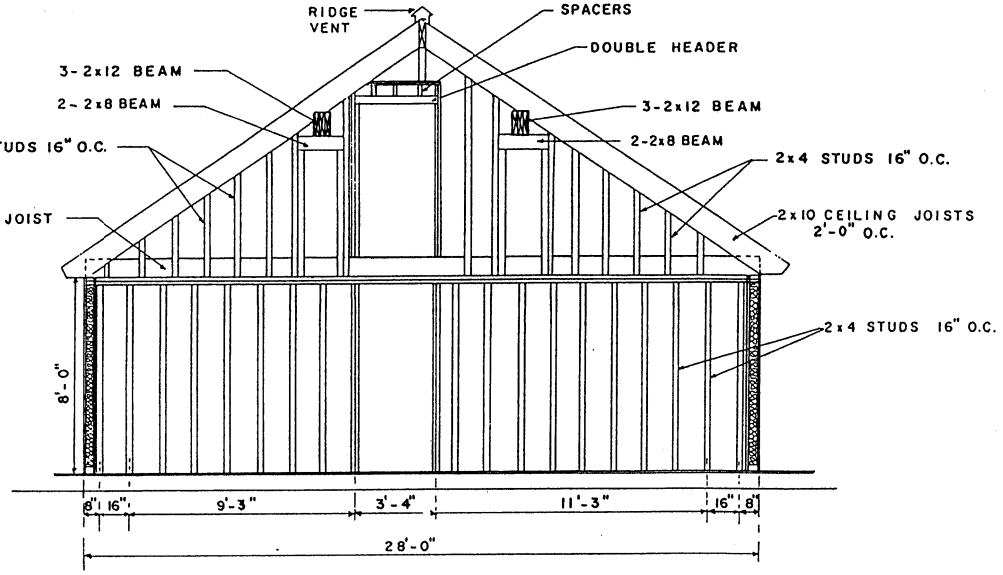

CROSS SECTION B-B

12" 0 1' 2' 4'


SCALE

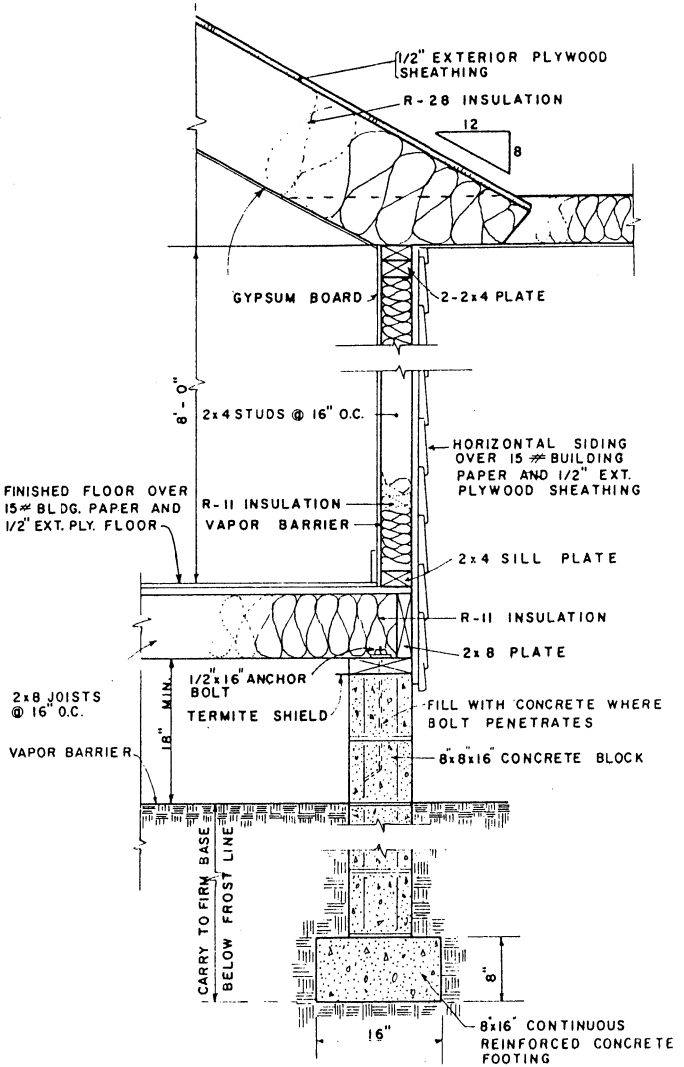

TYPICAL WALL SECTION

12" 9" 6" 3" 0 1'

SCALE

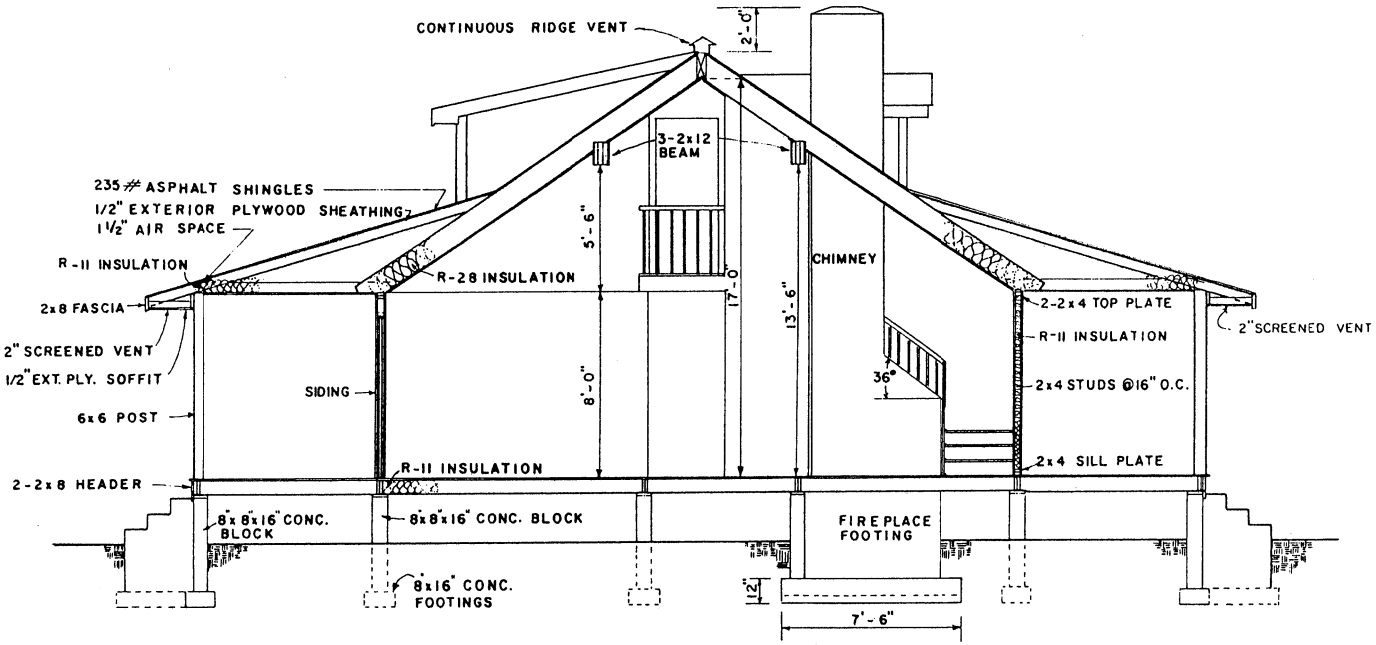

CROSS SECTION A-A

12" 0 1' 2' 4'

SCALE

LSU AgCenter Research & Extension

THE CHESTERFIELD

S.C. '85	7262	SHEET 4 OF 4